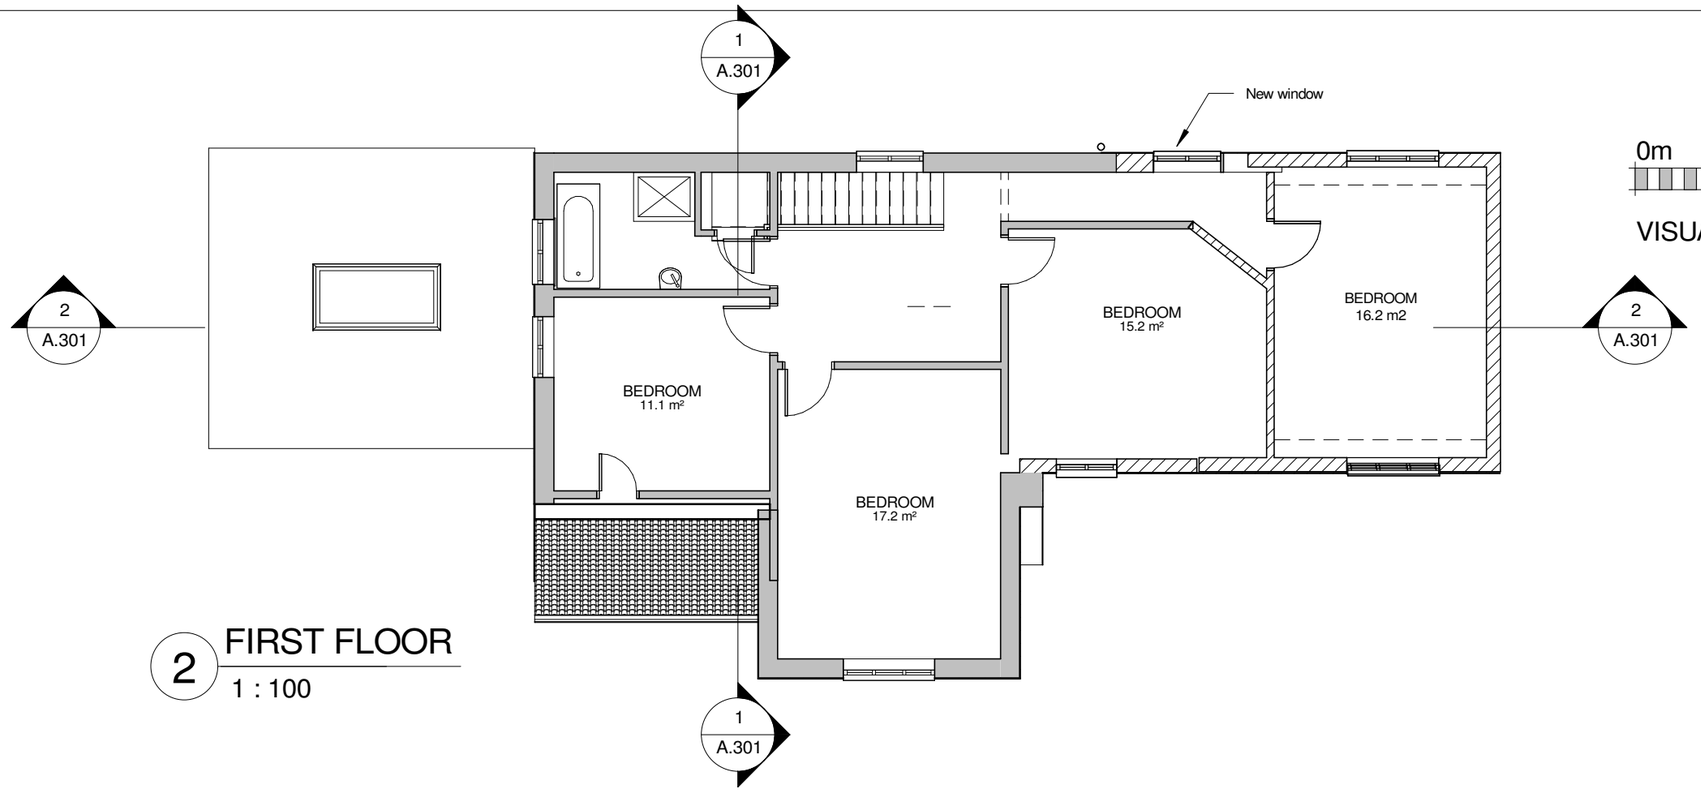

2 FIRST FLOOR

1 : 100

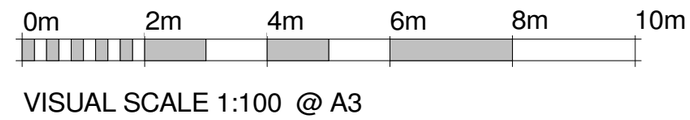

VISUAL SCALE 1:100 @ A3

A.203
1

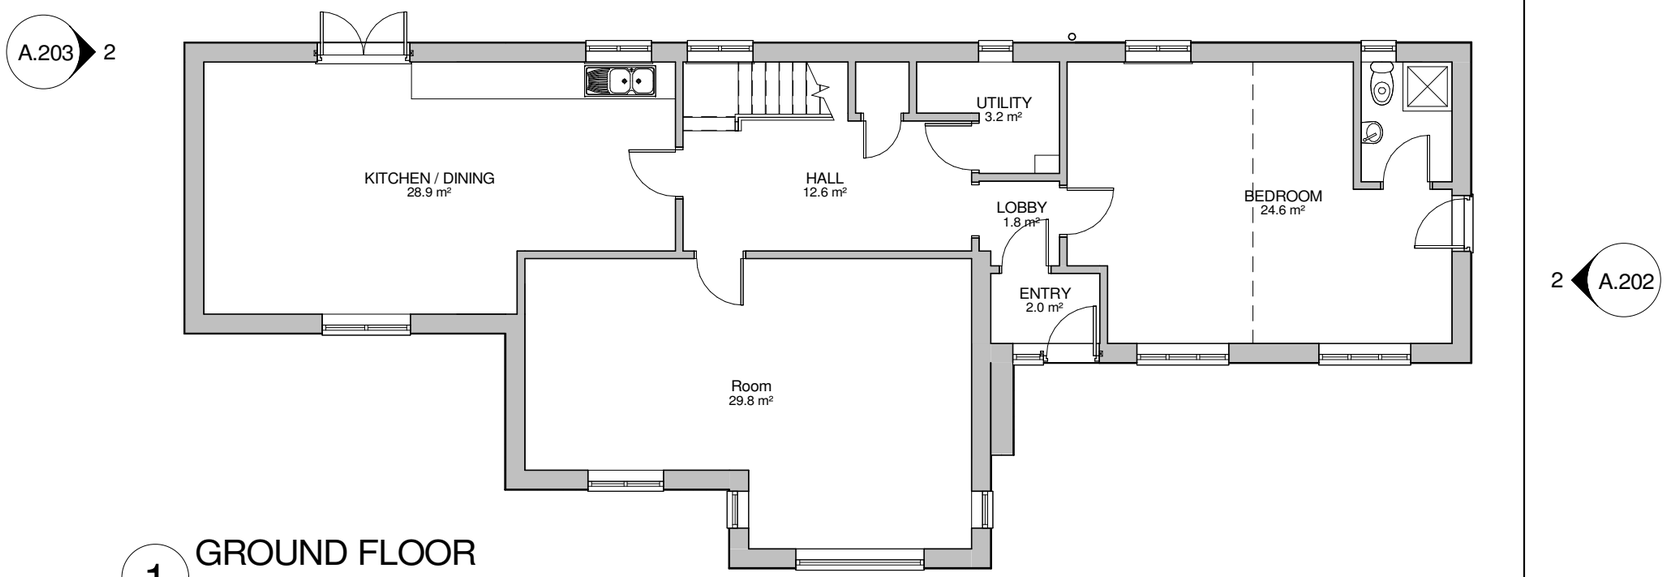

2 A.202

1 GROUND FLOOR

1 : 100

KRONA DESIGN
ARCHITECTURAL DESIGN & DRAFTING
4 Union Place | Worthing | BN11 1LG
info@kronadesign.co.uk | kronadesign.co.uk
Tel: 01903 256150 Mob: 07827 994111

PROJECT

Proposed First Floor Extension

ADDRESS

Normandy House
Old Shoreham Road
Lancing
West Sussex

TITLE

Proposed Plans

CLIENT

Ashley Davis

DRAWN	STATUS	DATE
JLB	Design	28/04/21

SCALE (@ A3)	PROJECT NUMBER
1 : 100	KD.1150

DRAWING NUMBER	REV
A.102	A

© KRONA DESIGN