Existing

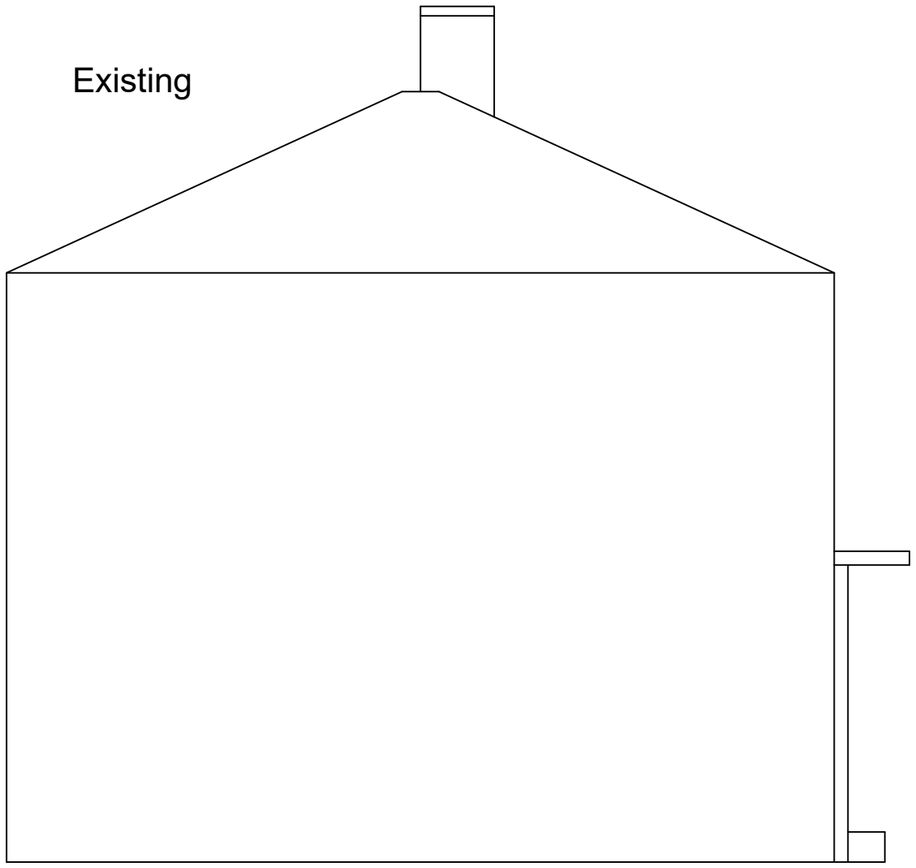

Proposed

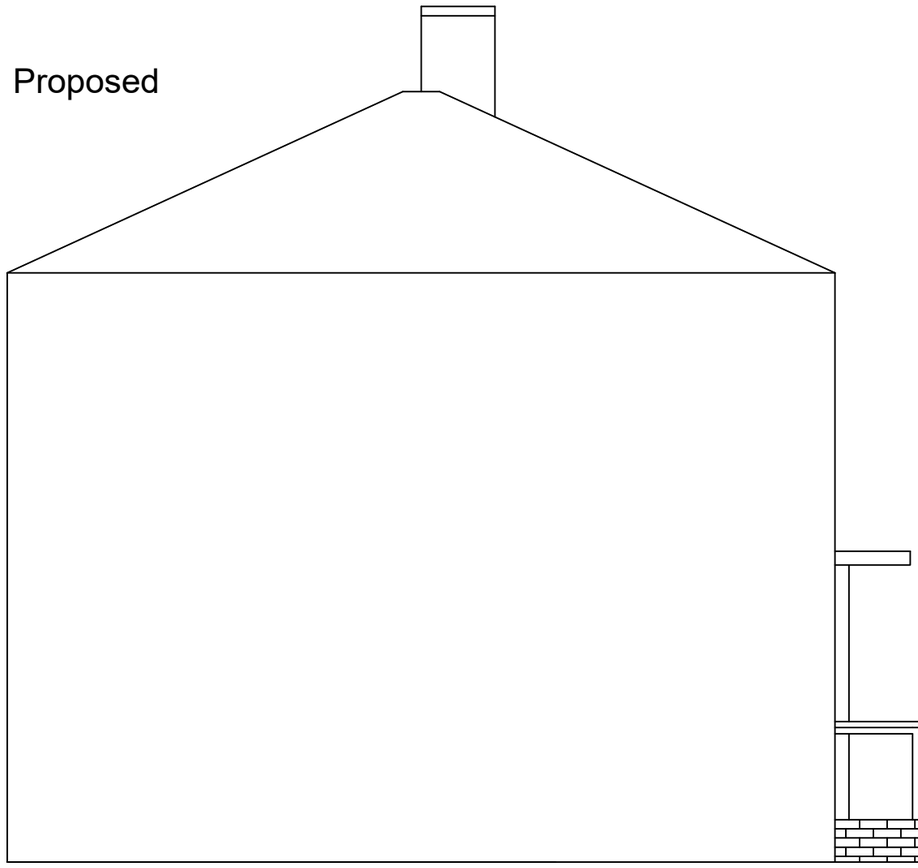

North Elevation

0 50 100

Mrs Rosemary Greenhill
12 Whitelot Way
Southwick
BN42 4YF

External Access

Scale: 1:50
Date: August 2021
Drawn: Stephanie McCarthy

ADUR & WORTHING HOME IMPROVEMENT ASSISTANCE
ADUR & WORTHING COUNCILS
PORTLAND HOUSE
RICHMOND ROAD
WORTHING
BN11 1HS