0128/14
24 FEB 2016

New Trees

N1 Pin Oak
N2 Holly
N14 Holly
N3 Turkey Oak
N4 Turkey Oak
N5 Tree of Heaven
N6 Lime
N7 Ash
N8 Tree of Heaven
N9 Ash
N10 Sycamore
N11 English Oak
N12 Ash
N13 Holly

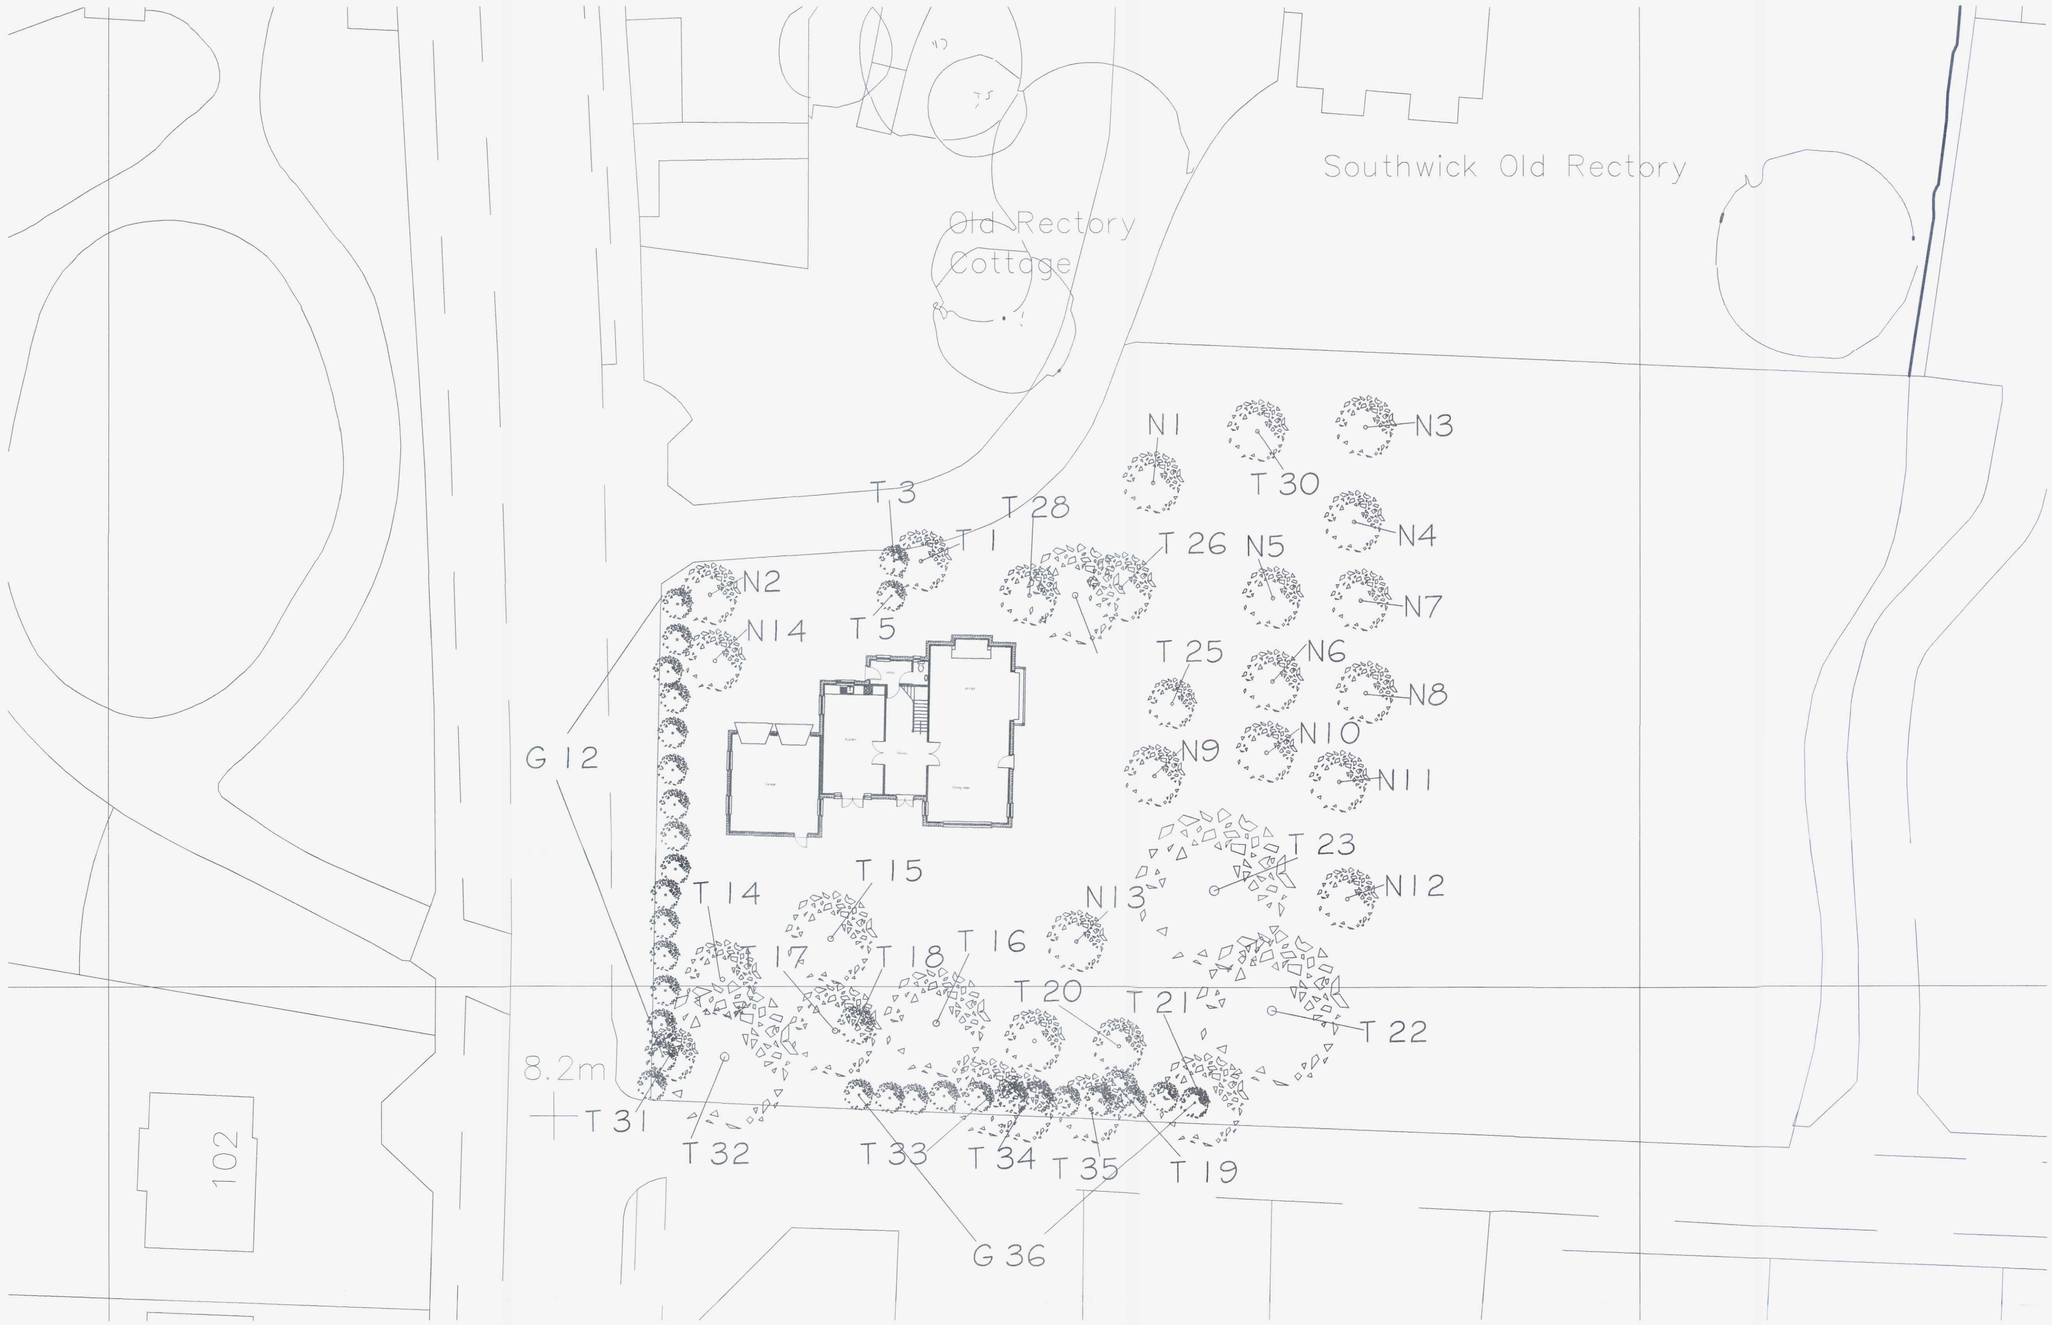

Soft Landscaping

SCALE 1:200

Tony Rogers
Building Consultants
Address: 40 Dawn Crescent, Upper Beeding
West Sussex, BN44 3WH
Telephone: 01903 815225 Fax: 01903 815225

Rev.	Date:	Revision Description:

Client: Mr D Clark

Address: The Old Rectory
Kingston Lane
Southwick
West Sussex

Project: Proposed new dwelling

Scale: 1:200
Paper Size A1

Date: January 2016

Drawing No: 01/75/15

Drawn By: AWR

Revision: