
ISO A1 - 594mmx841mm

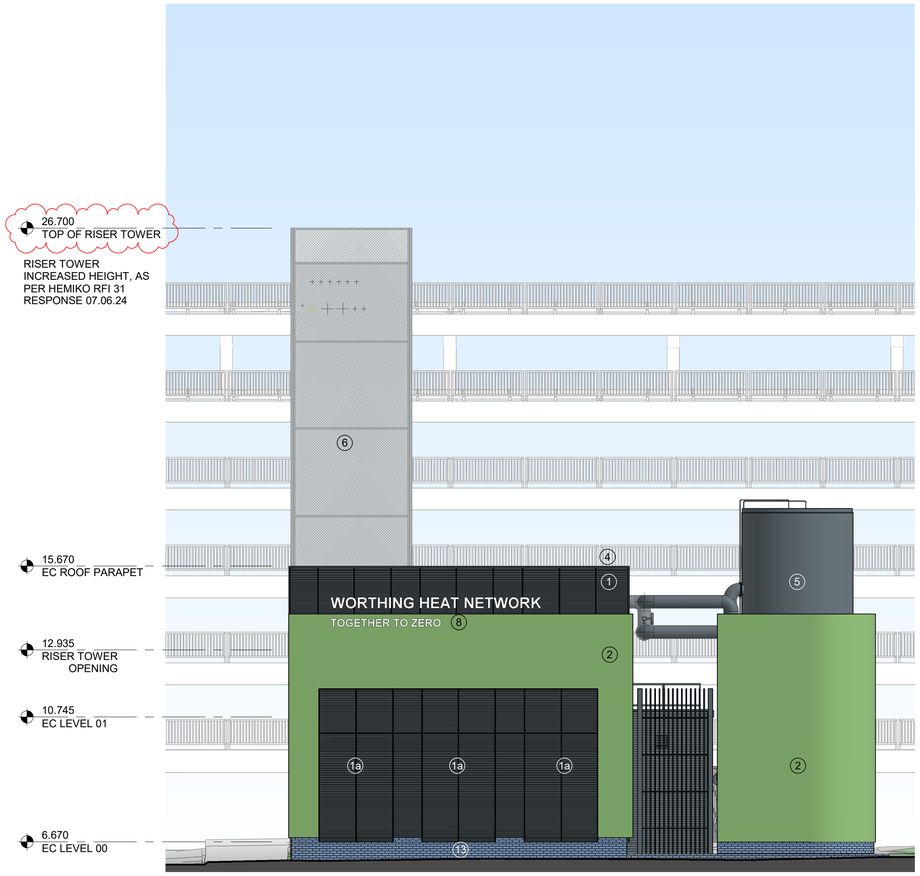



## ENERGY CENTRE - EAST ELEVATION

SCALE: 1 : 100

Scale 1:100

0 1 2 3 4 5 10 m

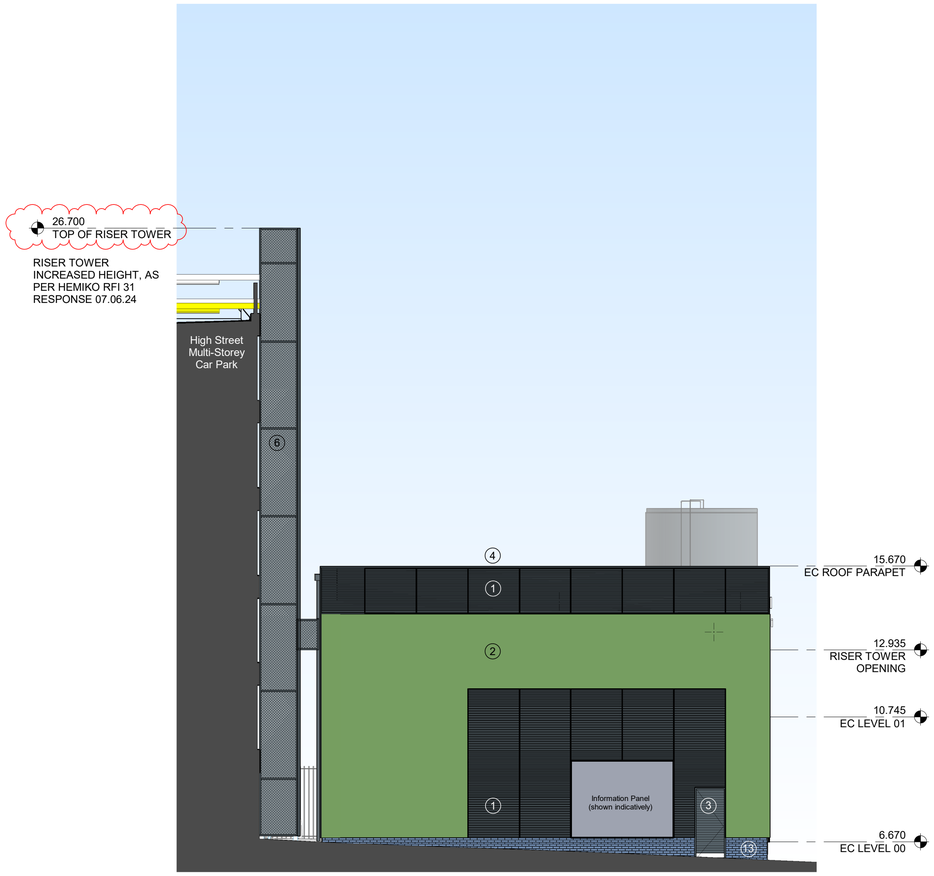


## ENERGY CENTRE - SOUTH ELEVATION

SCALE: 1 : 100

Scale 1:100

0 1 2 3 4 5 10 m

### MATERIALS KEY

1. HORIZONTAL PROFILED COMPOSITE CLADDING
   COLOUR - ANTHRACITE GREY (RAL 7016)
1a. REMOVABLE HORIZONTAL PROFILED COMPOSITE CLADDING WITH INTERGATED LOUVRES
   COLOUR - ANTHRACITE GREY (RAL 7016)
2. GREEN 'LIVING' WALL - WITH NATURAL PLANTING
3. PPC STEEL DOOR TO BE CLAD TO MATCH CLADDING
   COLOUR - ANTHRACITE GREY (RAL 7016)
4. PPC ALUMINIUM PARAPET CAPPING
   COLOUR - ANTHRACITE GREY (RAL 7016)
5. THERMAL STORE
   COLOUR - ANTHRACITE GREY (RAL 7016)
6. ARCHITECTURAL PERFORATED ALUMINIUM PANELS
   COLOUR - ANTHRACITE GREY (RAL 7016)
   Removable panel housing for vertical ductwork connecting the energy centre to rooftop plant
   COLOUR - ANTHRACITE GREY (RAL 7016)
7. RAINWATER GOODs
   COLOUR - ANTHRACITE GREY (RAL 7016)
8. FEATURE SIGNAGE (INDICATIVE - TBC)
9. STEEL ESCAPE STAIR
   ANTHRACITE GREY (RAL 7016)
10. 2.4m HIGH GALVANISED STEEL SECURITY FENCE & GATE
11. 5m HIGH VERTICAL SCREENING
   ANTHRACITE GREY (RAL 7016)
12. PPC aluminium flashing
   COLOUR - ANTHRACITE GREY (RAL 7016)
13. BLUE ENGINEERING BRICK BASE

This drawing has been prepared solely for the use of HEMIKO and there are no representations of any kind made by NORR Consultants Limited to any party with whom NORR Consultants Limited has not entered into a contract


This drawing must not be used, reproduced or revised without written permission.

This drawing shall not be used for construction purposes until a"Ax - APPROVED FOR STAGE x" status appears under the Sheet Status.

Constructors must only work to figured dimensions which are to be checked on site. Do not scale from hard copy drawings.

| DATE | REVISION | REV | DR | CH |
|---|---|---|---|---|
| 22.09.23 | FIRST ISSUE | P01 | PB | RB |
| 29.09.23 | DESIGN UPDATE | P02 | PB | RB |
| 04.10.23 | DRAFT FOR COMMENTS | P03 | PB | RB |
| 10.10.23 | UPDATED WITH CLIENT COMMENTS | P04 | RP | RB |
| 04.12.23 | DESIGN UPDATE | P05 | RP | RB |
| 31.01.24 | ISSUED FOR INFORMATION | P06 | RP | RP |
| 26.04.24 | Stage 4 - First issue (WiP) | P07 | RB | RP |
| 01.07.24 | REVISED STAGE 4 DRAWINGS | P08 | RB | RP |

Keyplan

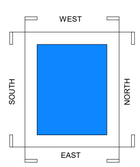


STRUCTURAL MODEL
(produced by SE - shown indicatively)

• Received 09/04/2024

MEP MODEL AND LAYOUTS

(Produced by MEP engineers - shown indicatively)

• Model received Oct 2023
• Layouts received 16/02/2024

North Arrow

NORR
NORR Consultants Limited.
An Ingenium International Company

SET OFFICE INFORMATION

www.norr.com

| | | |
|---|---|---|
| Client: HEMIKO | | Drawing Title: ENERGY CENTRE - EAST & SOUTH GA ELEVATIONS |
| Project: WORTHING ENERGY CENTRE | | |
| Drawn: RP | Date: 31/01/24 | Sheet Status: S2 - FOR INFORMATION |
| Checked: RP | Date: 31/01/24 | Project No.: IAL N23-0019 |
| Scale: As indicated @ A1 | | Drawing No.: ECW-NOR-XX- ZZ-DR-A-00101 Rev.: P08 |