

PROPOSED EAST ELEVATION

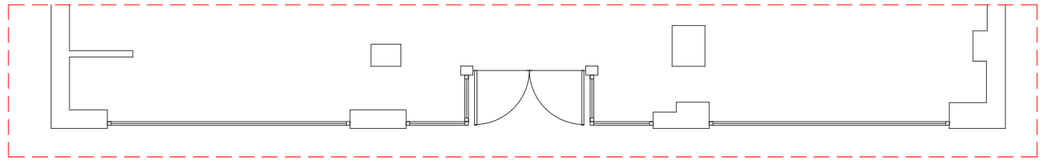

SECTIONAL SHOPFRONT FLOOR PLAN



PROPOSED SHOPFRONT(EAST) ELEVATION

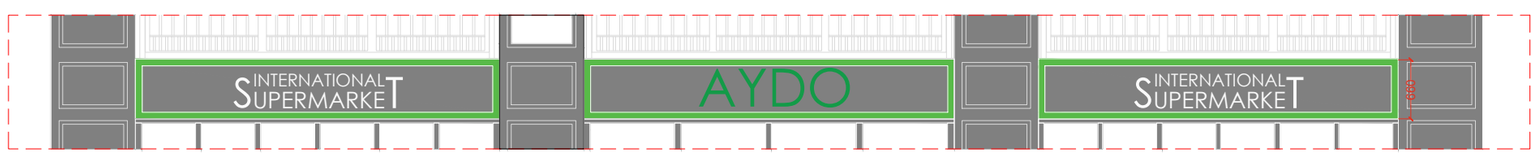

PROPOSED SIGN(EAST) ELEVATION

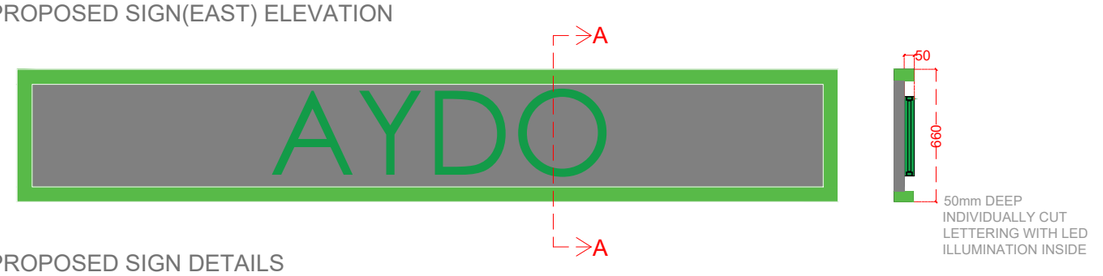

PROPOSED SIGN DETAILS



PROPOSED SIGN DETAILS

38-42 Portland Road, Worthing, BN11 1QN

DETAIL

PROPOSED DETAILS
SIGNAGE APPLICATION

1:100 @ A3

OCT 24'

0 5m 10 15m

PROJECT NO.
SO24/71

DWG NO.
01.2

ALL WORKS ARE TO BE CARRIED OUT IN ACCORDANCE WITH CURRENT BUILDING REGULATIONS, BRITISH STANDARDS, CODE OF PRACTICE AND LOCAL AUTHORITY REQUIREMENTS. DO NOT SCALE FROM THIS DRAWING WITHOUT OBTAINING WRITTEN AUTHORIZATION FROM SPACE01 STUDIOS FIRST. THE CONTENTS OF THIS PLAN INCLUDING THE PRINTED NOTES ARE COPYRIGHT AND REPRODUCTION IN WHOLE OR PART IS NOT PERMITTED WITHOUT PRIOR CONSENT OF THE SPACE STUDIOS BTN IN WRITING.

THE SPACE STUDIOS BTN
ARCHITECTURAL SERVICES