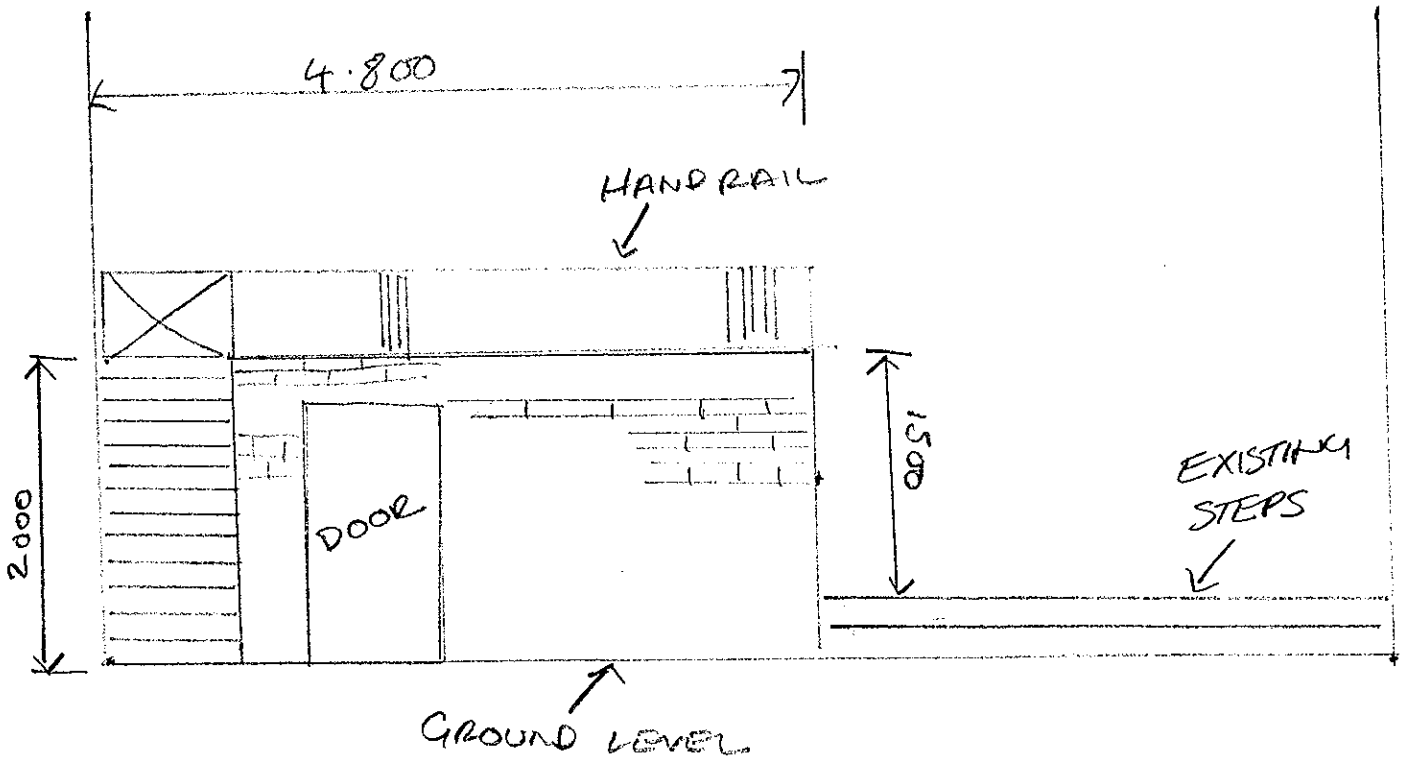

AMENDED PLANS

ADUR DISTRICT COUNCIL
PLANNING DIVISION

PLAN NO ADC/0170/09

DATE RECEIVED 11/6/09

NORTH FRONT ELEVATION — PROPOSED

SCALE 1:50

11 FIRLE ROAD

LANCING

CHIEF EXECUTIVES DEPARTMENT
11 JUN 2009