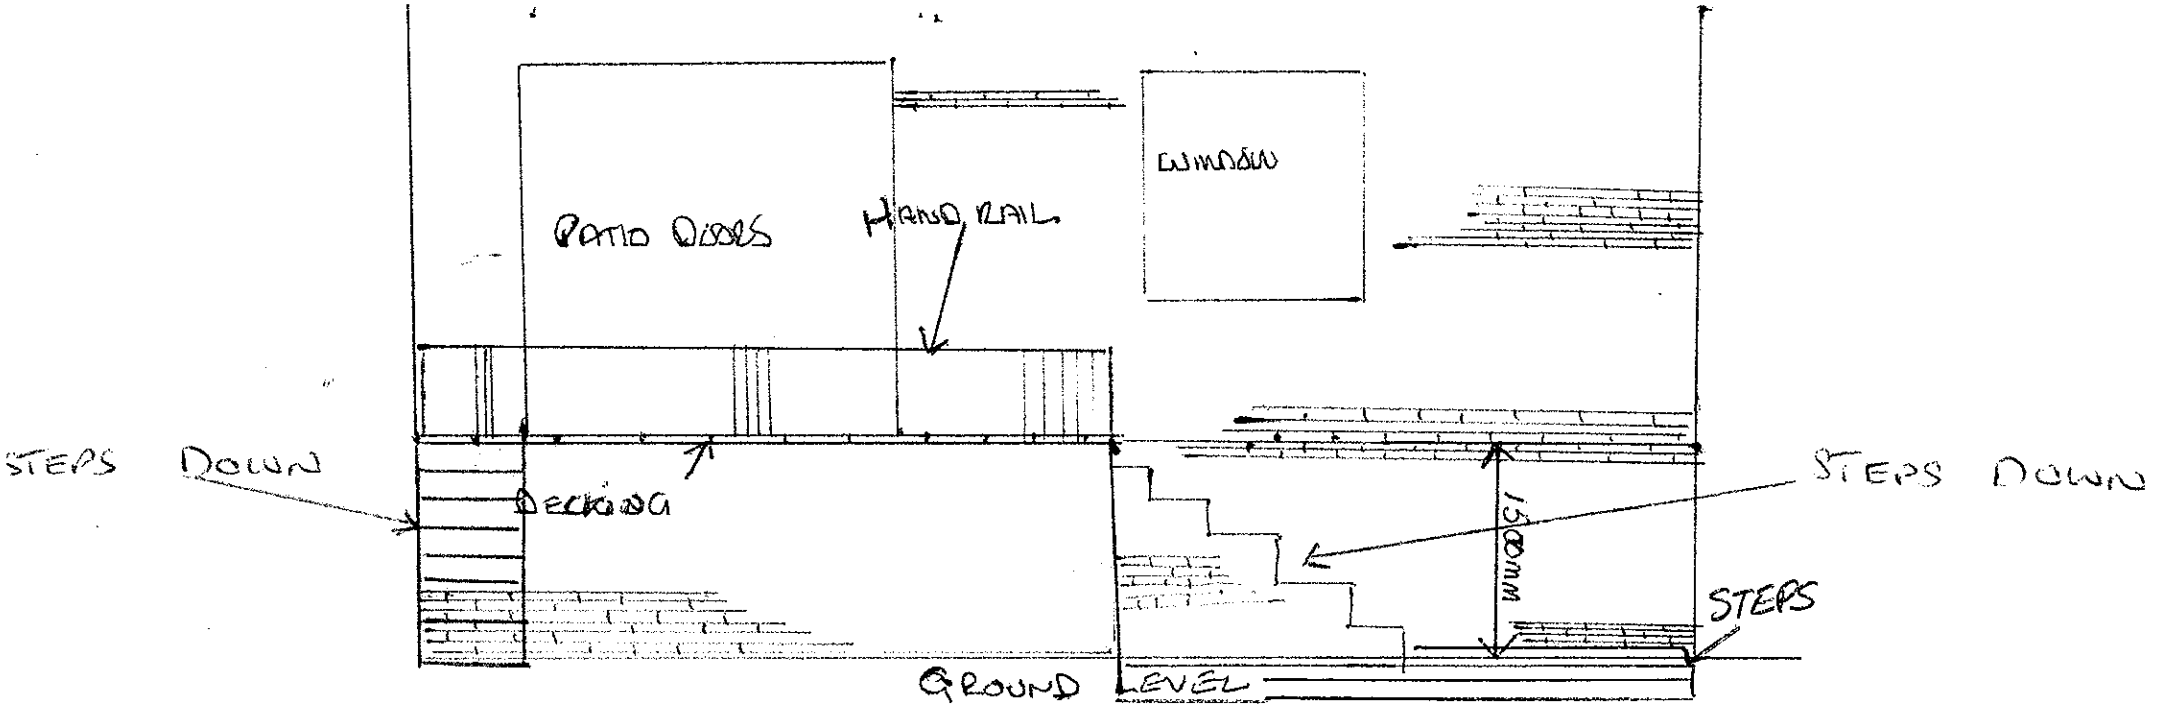

NORTH FRONT ELEVATION - EXISTING

EXISTING LAYOUT TO 11 FIRE ROAD LANCING

ADC/170/09
11/6/09
RECEIVED