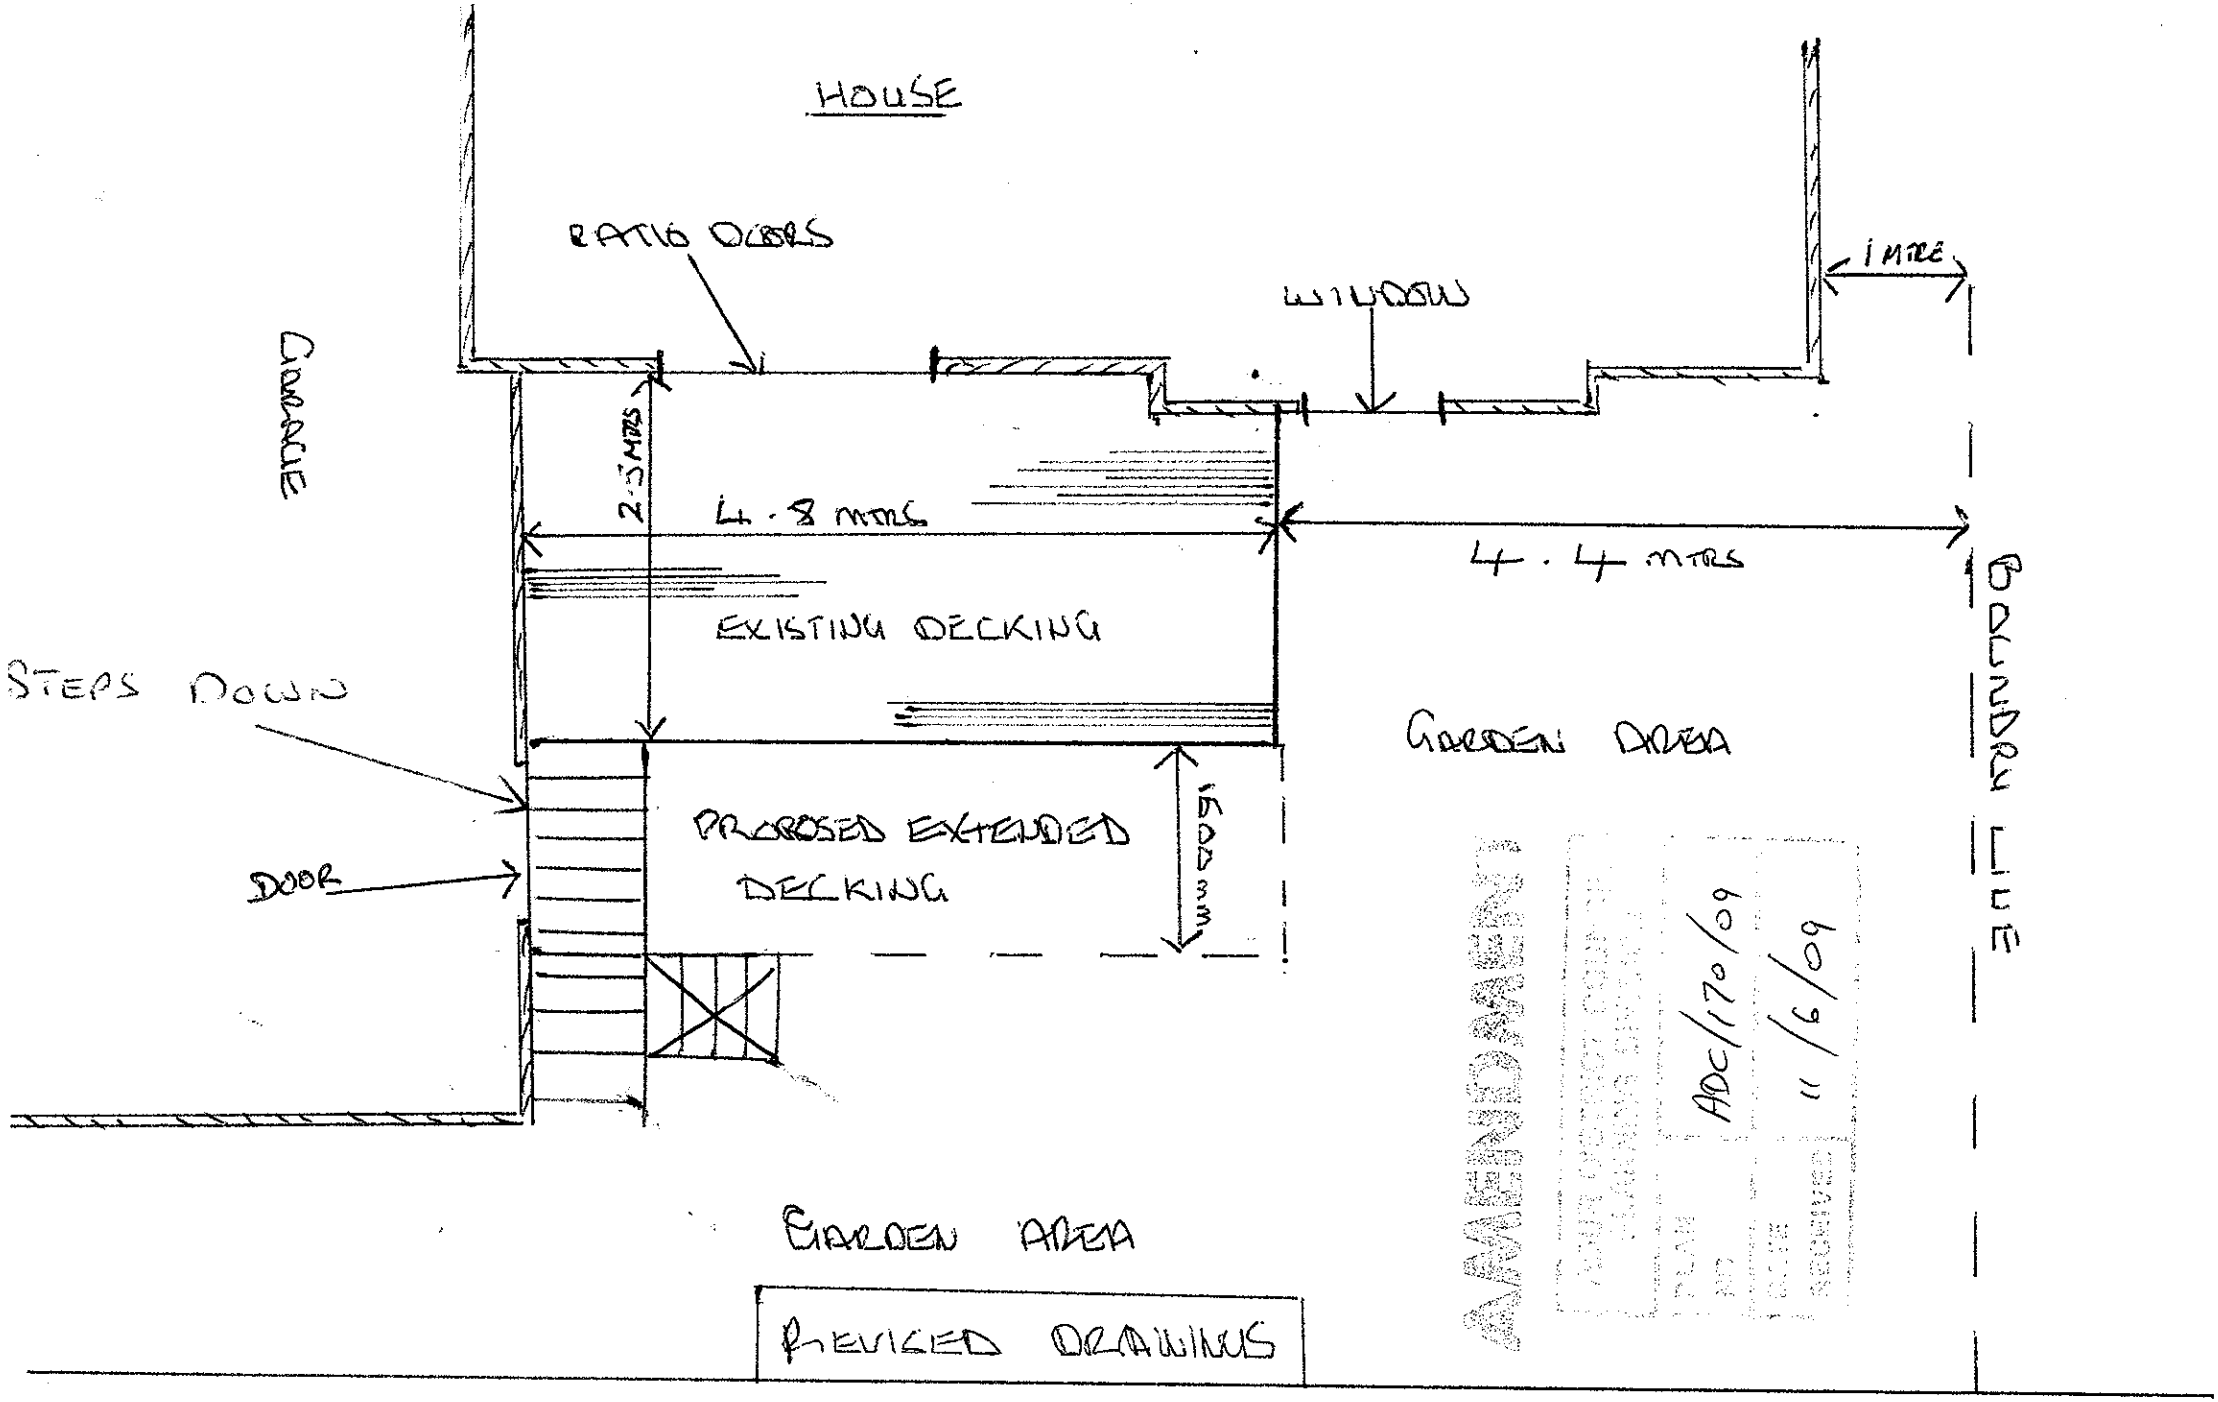

PROPOSED DECKING EXTENTION TO NO 14 FIRLE ROAD LANCING