
East Elevation

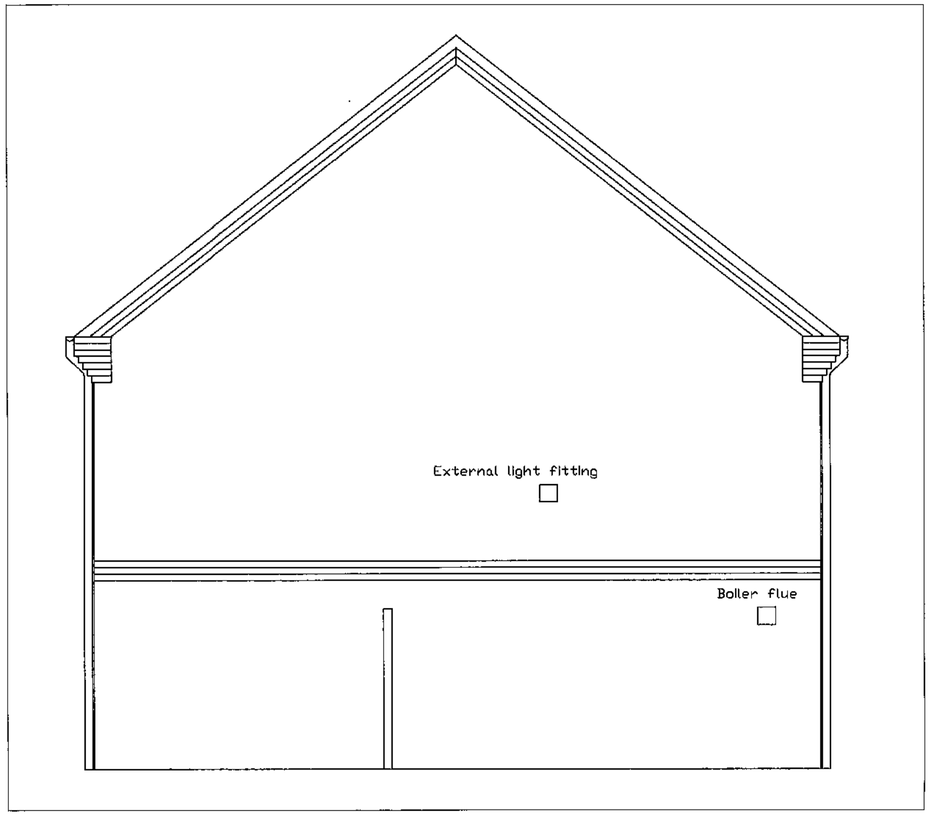

South Elevation




Do not scale, except for planning application purposes. Work to figured dimensions for constructional purposes. The information and design shown on this drawing is, and will remain the property of CROWTHER & CO. It must not be copied in whole or in part, reproduced in any form, or loaned to a third party for any purpose, except with the express permission of CROWTHER & CO.

West Elevation



Ground Floor Plan

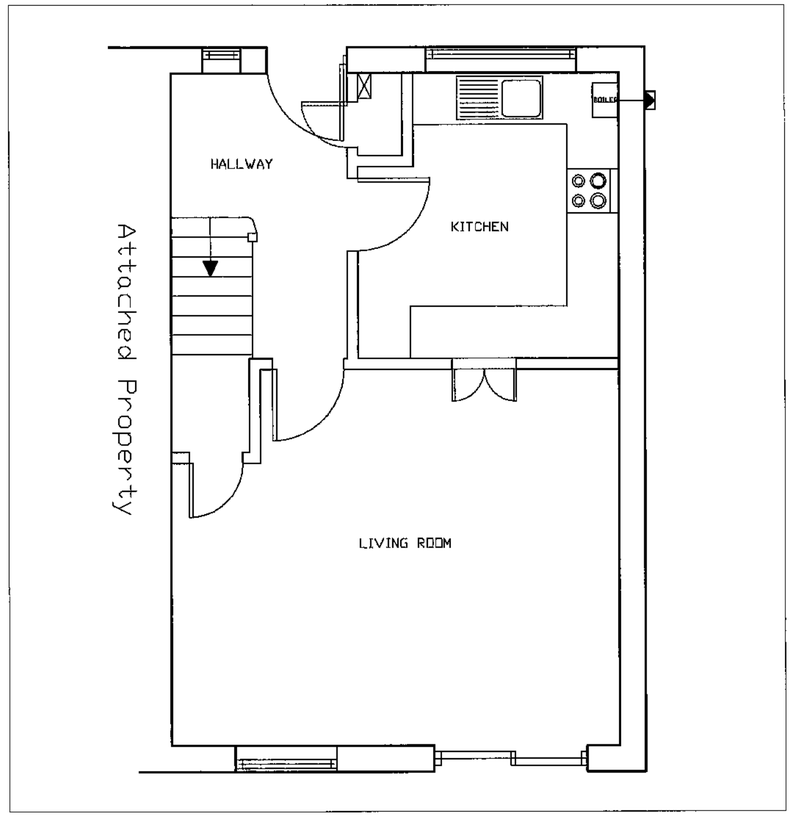

SOUTH DOWNS COUNCIL
PLANNING DIVISION
RECEIVED
18 MAY 2009
PLAN No.
DATE

Crowther & Co
Chartered Building Surveyors

2B The Courtyard, Chanctonfold, Horsham Road, Steyning, West Sussex BN44 3AA

Tel: 01903 816290 Fax: 01903 814163

Client: Ms L Brett & Mr M Rincon

Job: 31 Westbrook Way, Southwick BN42 4BF

Drawing: Existing Plan & Elevations

Date: May 09

Scale: 1:50

Drg No: 087/08/02

Rev:

Drawn: MS

RICS