

Do not scale, except for planning application purposes. Work to figured dimensions for constructional purposes. The information and design shown on this drawing is, and will remain the property of CROWTHER & CO. It must not be copied in whole or in part, reproduced in any form, or loaned to a third party for any purpose, except with the express permission of CROWTHER & CO.

Existing

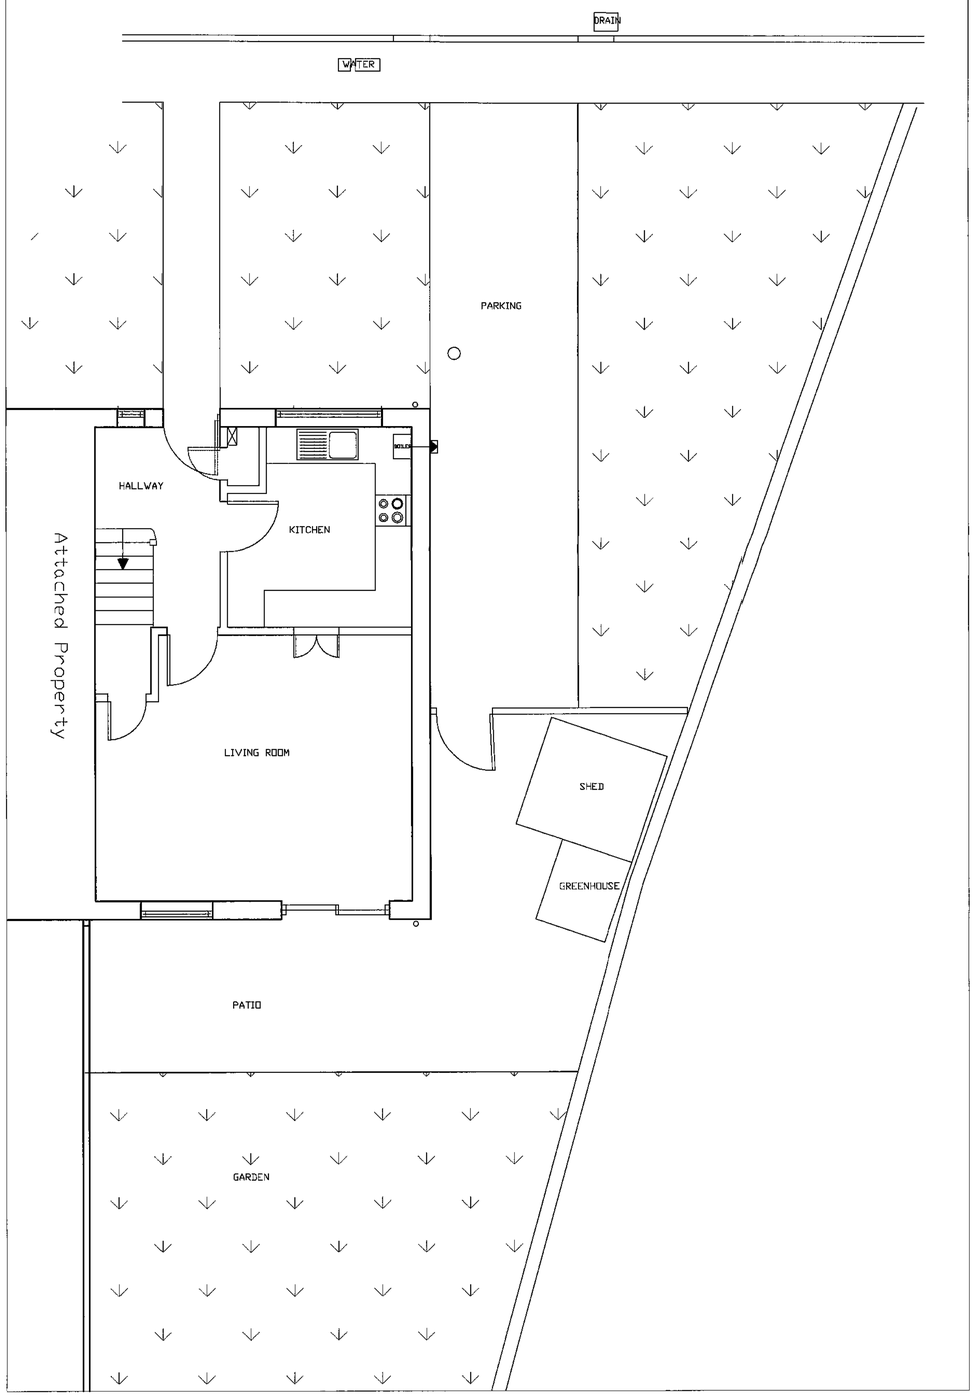

Proposed

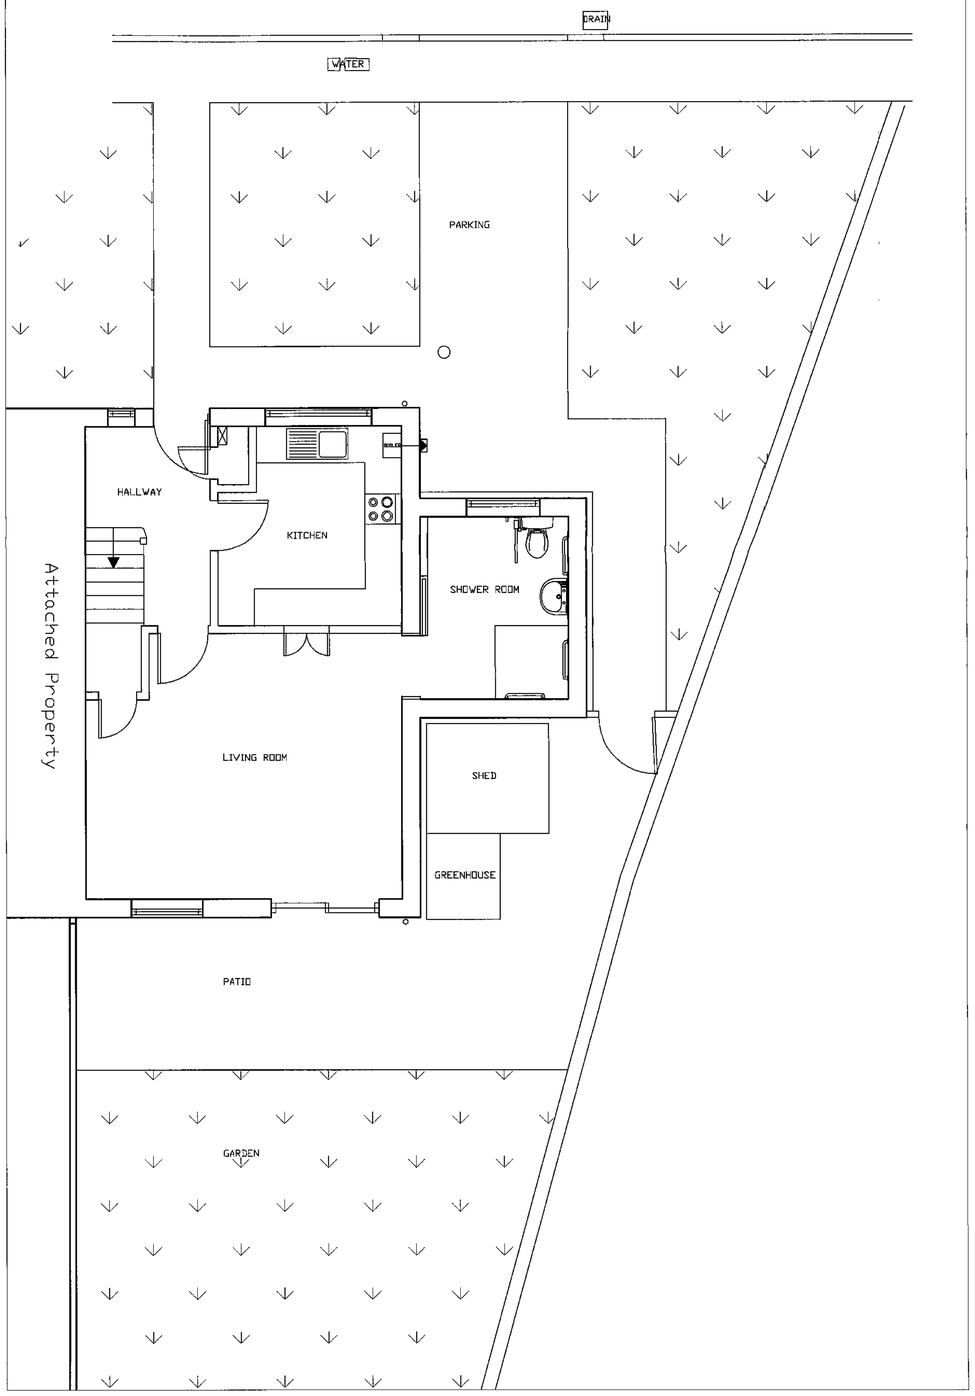

N

Crowther & Co
Chartered Building Surveyors

2B The Courtyard, Chanctonfold, Horsham Road, Steyning, West Sussex BN44 3AA

Tel: 01903 816290 Fax: 01903 814163

ADUR DISTRICT COUNCIL PLANNING DIVISION PLAN No. Accepted DATE 18 MAY 2009

Client	Ms L Brett & Mr M Rincon
Job	31 Westbrook Way, Southwick BN42 4BF
Drawing	Site Plans
Date: May 09	Scale: 1:50
Drg No: 018/09/04	Rev:
Drawn: MS	