No.8 Kings Road, Southwick BN42 4RJ.

Miss D.Overdevest.

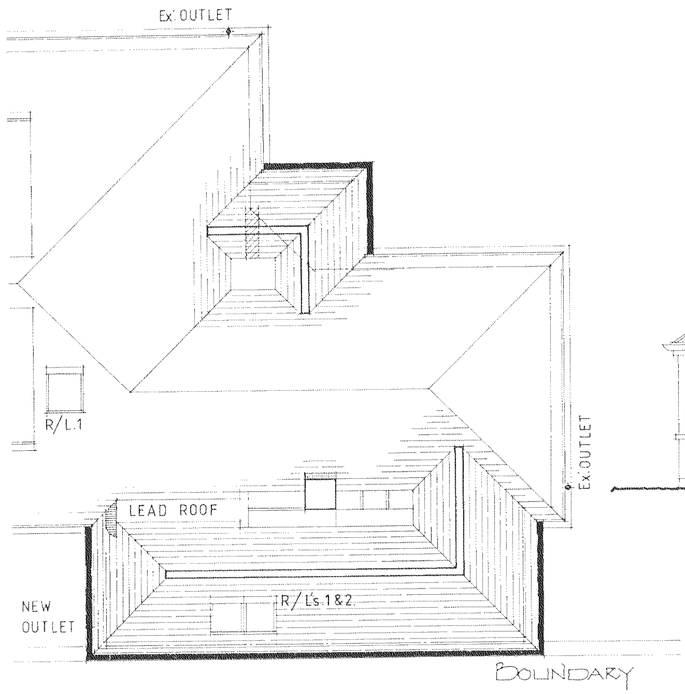

Part Roof Plan

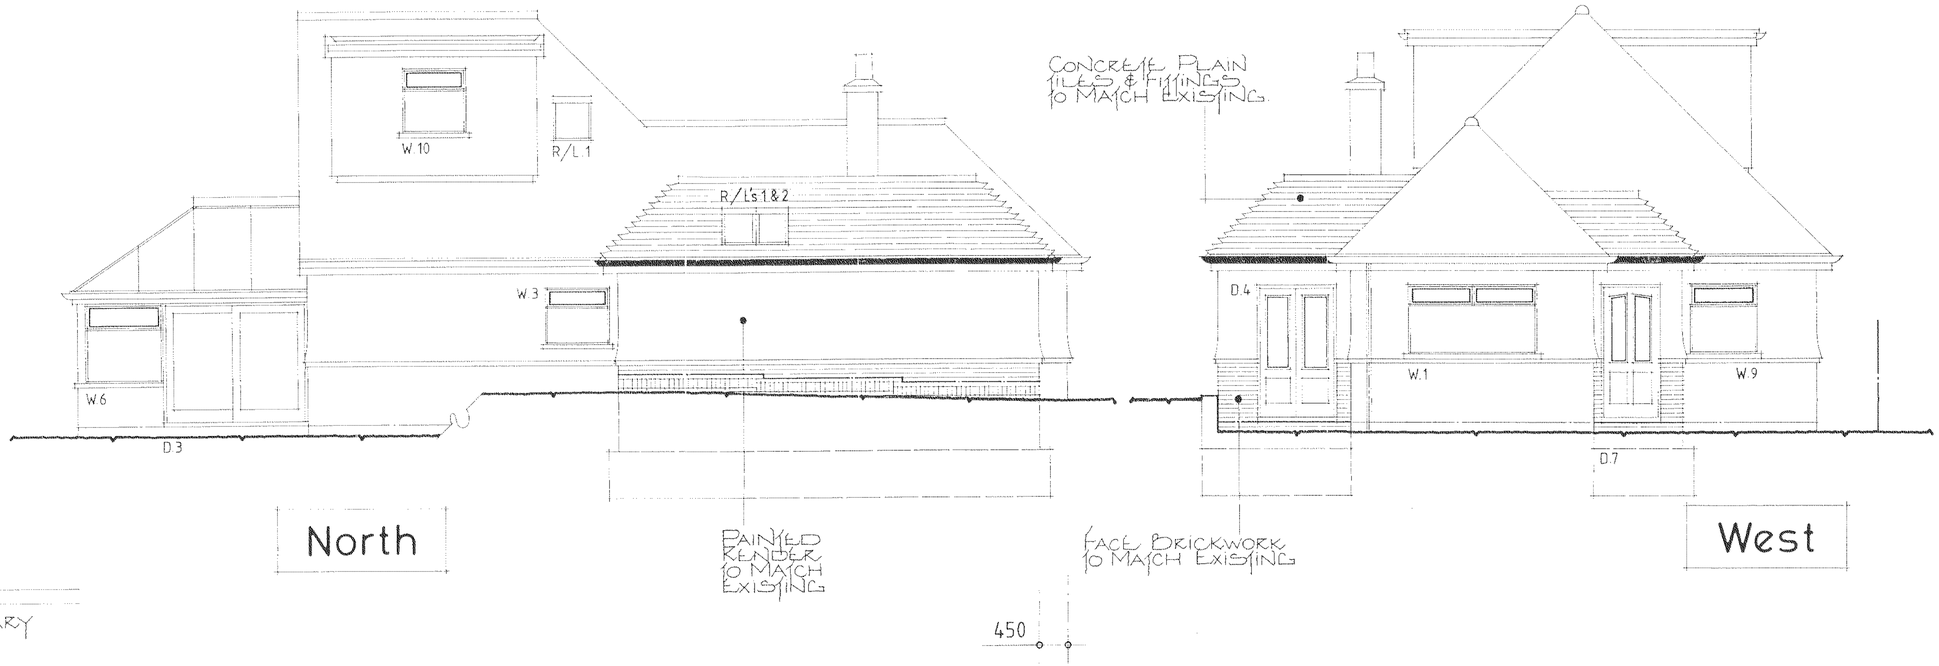



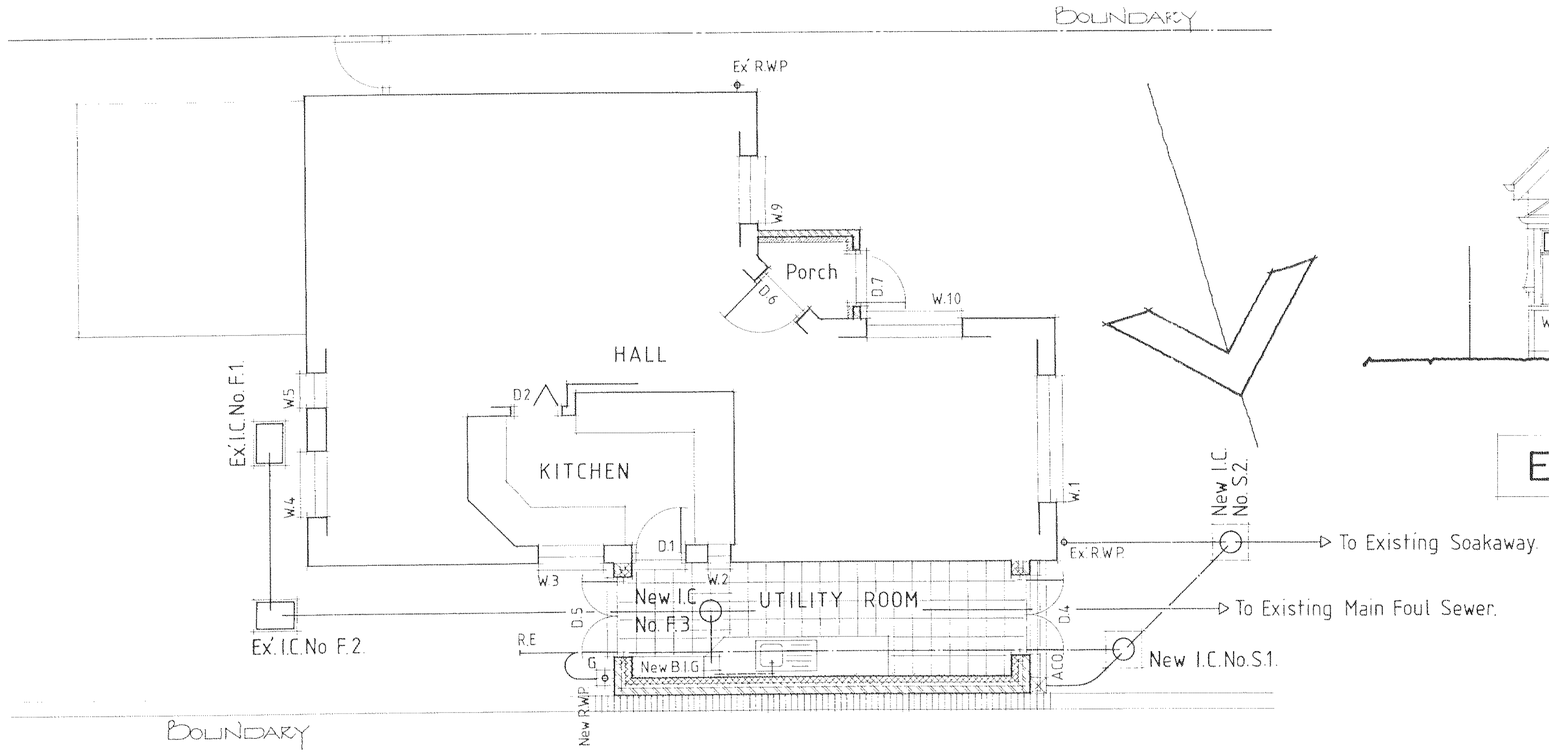

Ground Floor Plan

AS PROPOSED

PLANNING DIVISION
PLAN No. Anclozi4/05
DATE 28 MAY 2009

REV.A ROOF LINE & ROOFLIGHT AMENDED 7.05.2009.
REV.B EXTENSION ROOF LINE AMENDED & PORCH ADDED 20.05.2009.

2009 / 25·2.B

Date :- April 2009.

Scale = 1 : 50.