REV A Redrawn –Planning amendments

May 2009

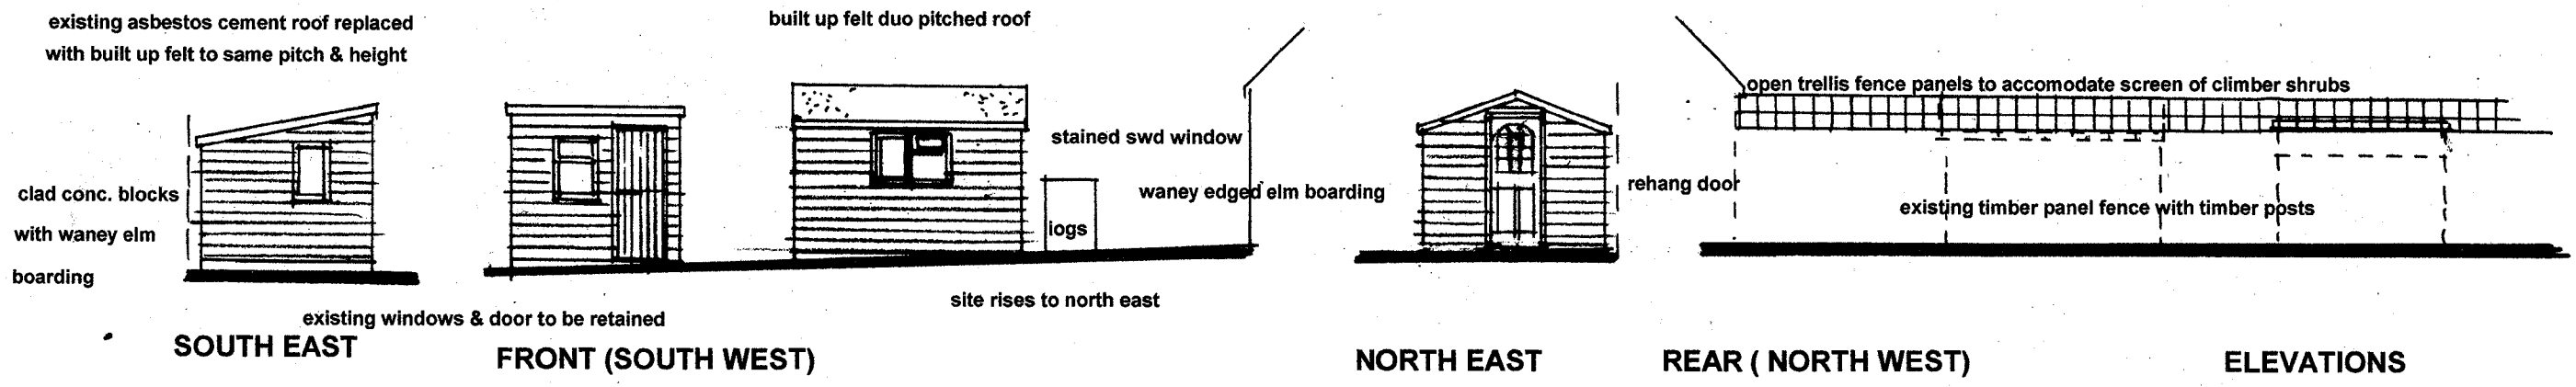

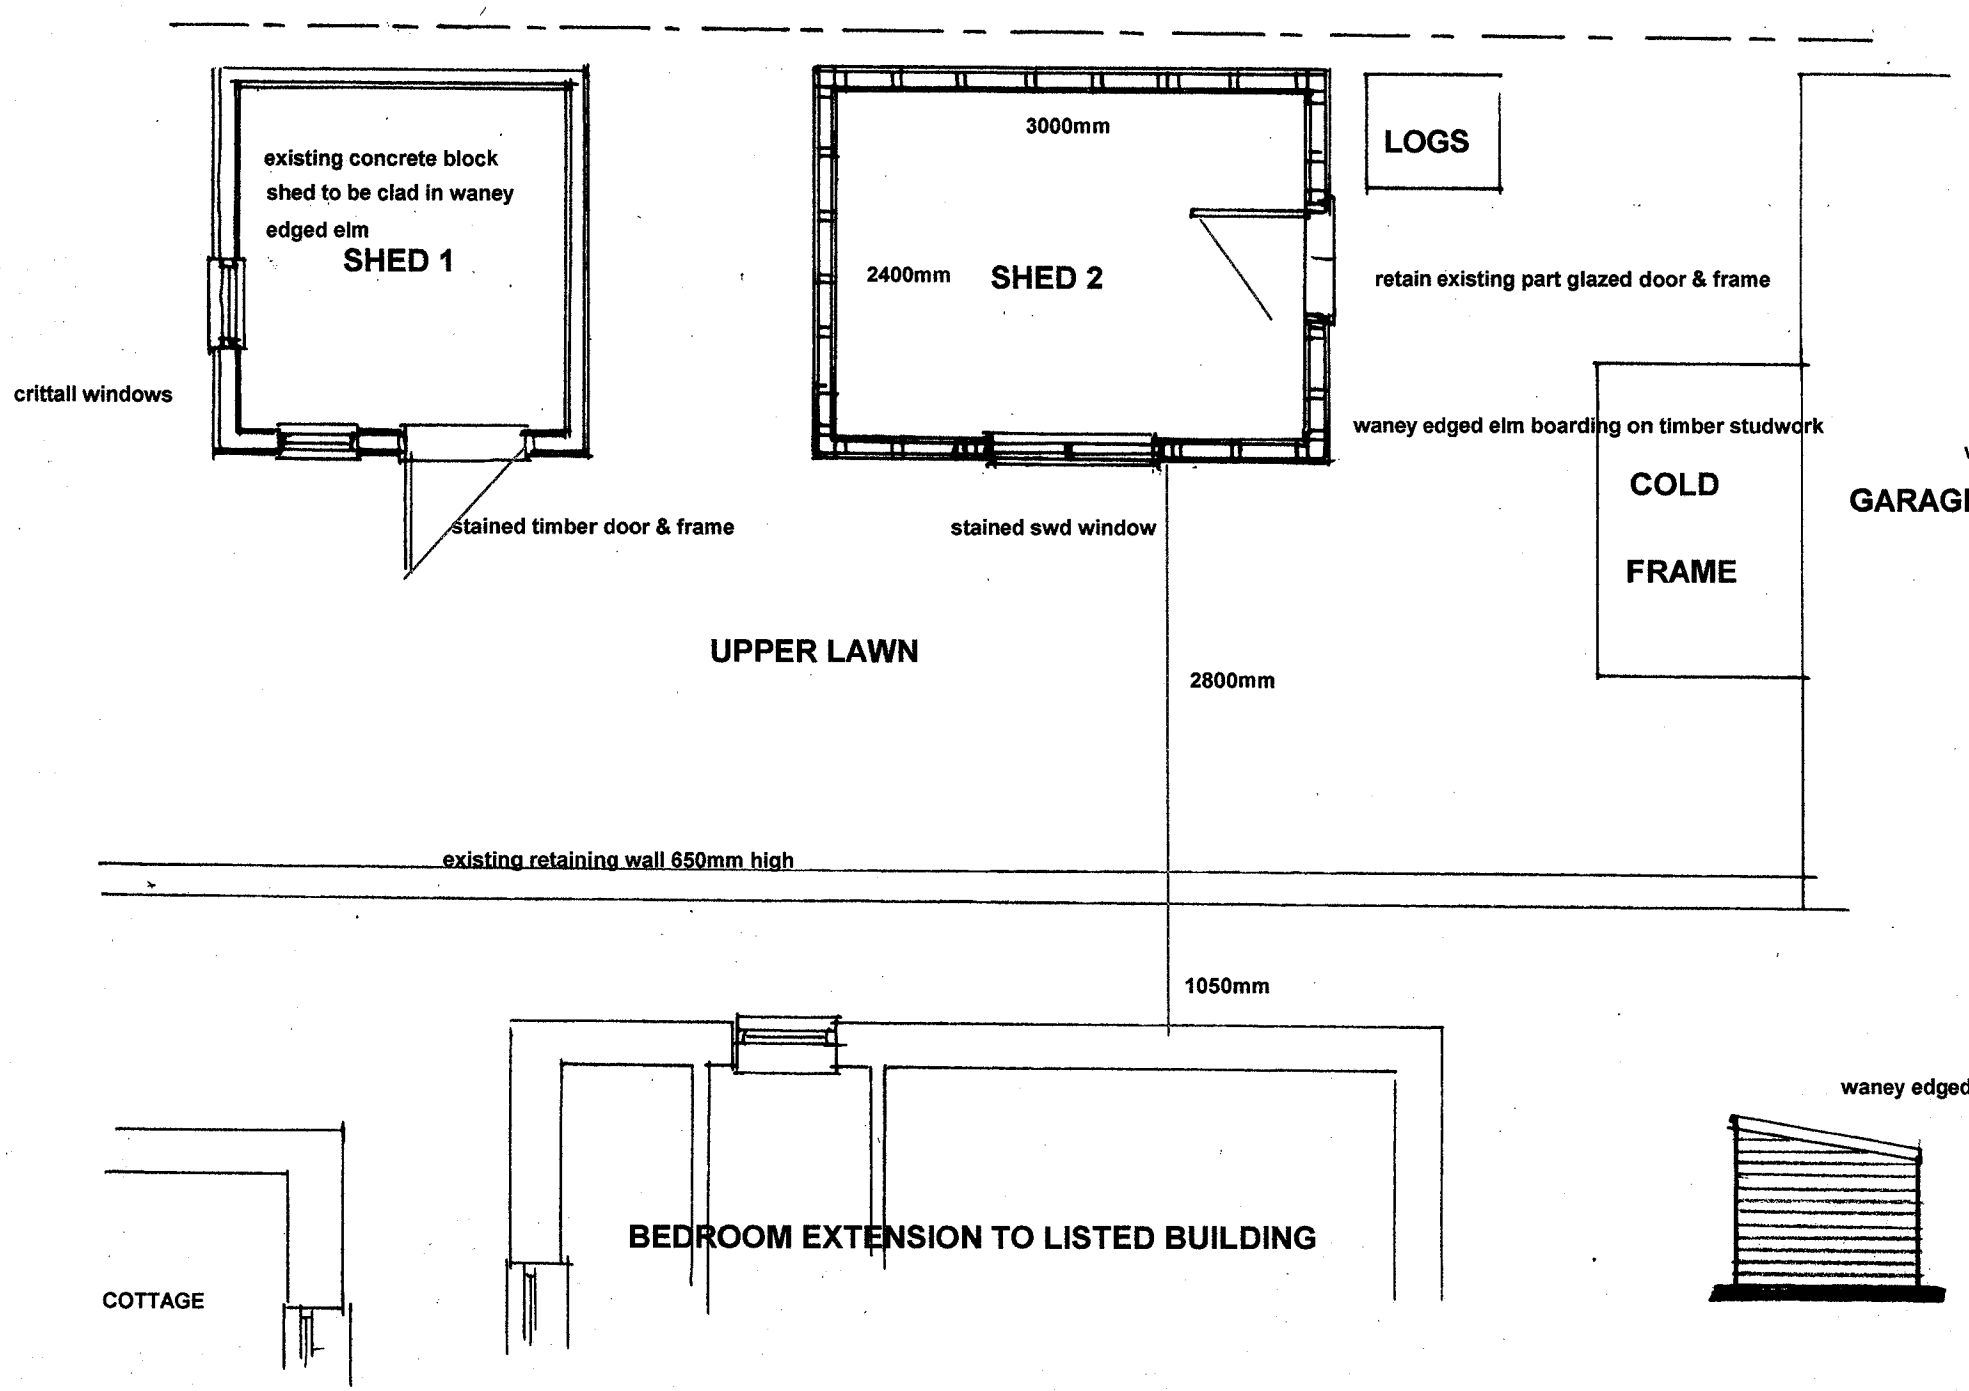

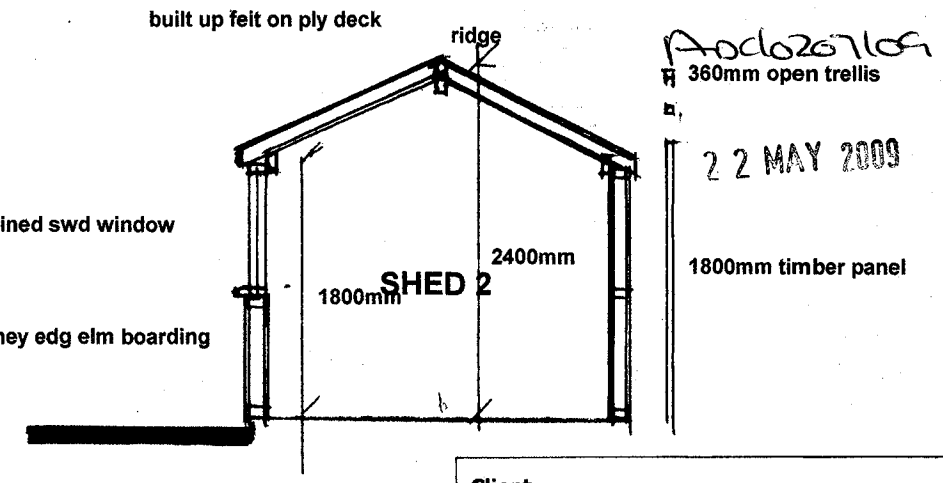

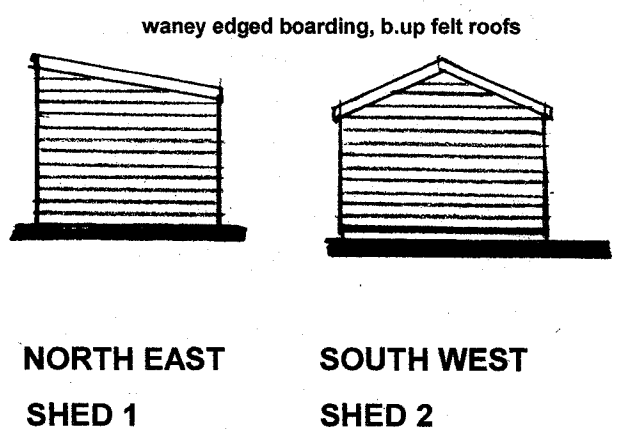

Adc0207109

22 MAY 2009

Client.
Mr. & Mrs. N.Ede,
Hunters Moon Cottage,
9, The Street,
Shoreham-by-sea

Project.
Alterations to Existing Shed and Replacement of two Sheds by Purpose Built shed at the rear

Drawing no.
2901/4A PROPOSED PLAN SECTION AND ELEVATIONS

Dated.
MAY 2009

Scale.
1:50, 1:100

Norman Ray Associates Ltd.
Architectural and Interior Design
Sussex House,
30, The Meadway,
Shoreham-by-sea,
BN43 5RP
Tel & Fax: 01273 455875
e- contact@normanray.co.uk