A1 PAPER SIZE

SCALE 1:50 0 1 2 3 4 5

SCALE 1:100 0 1 2 3 4 5 6 7 8 9 10

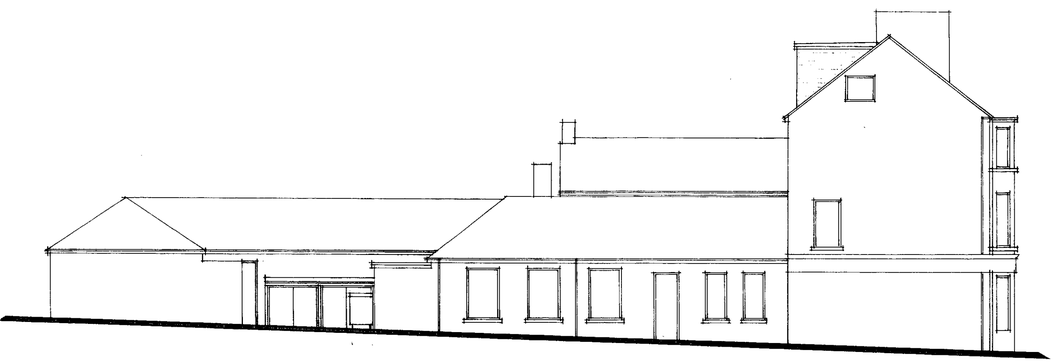

South Elevation



East Elevation

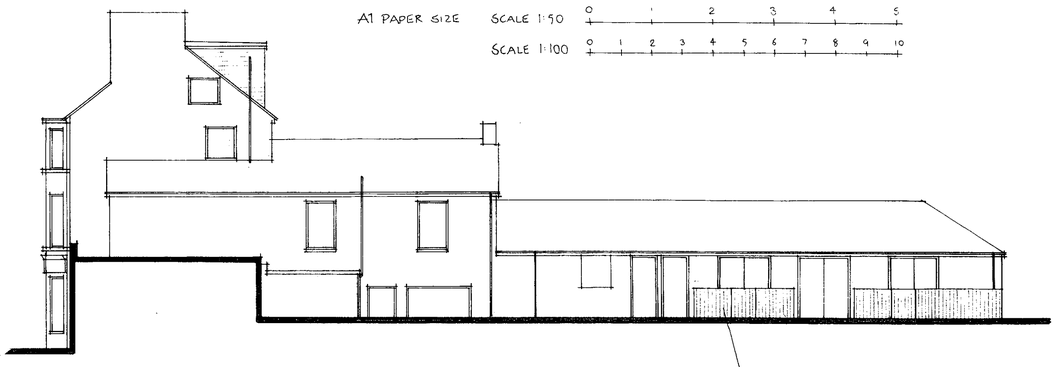

North Elevation

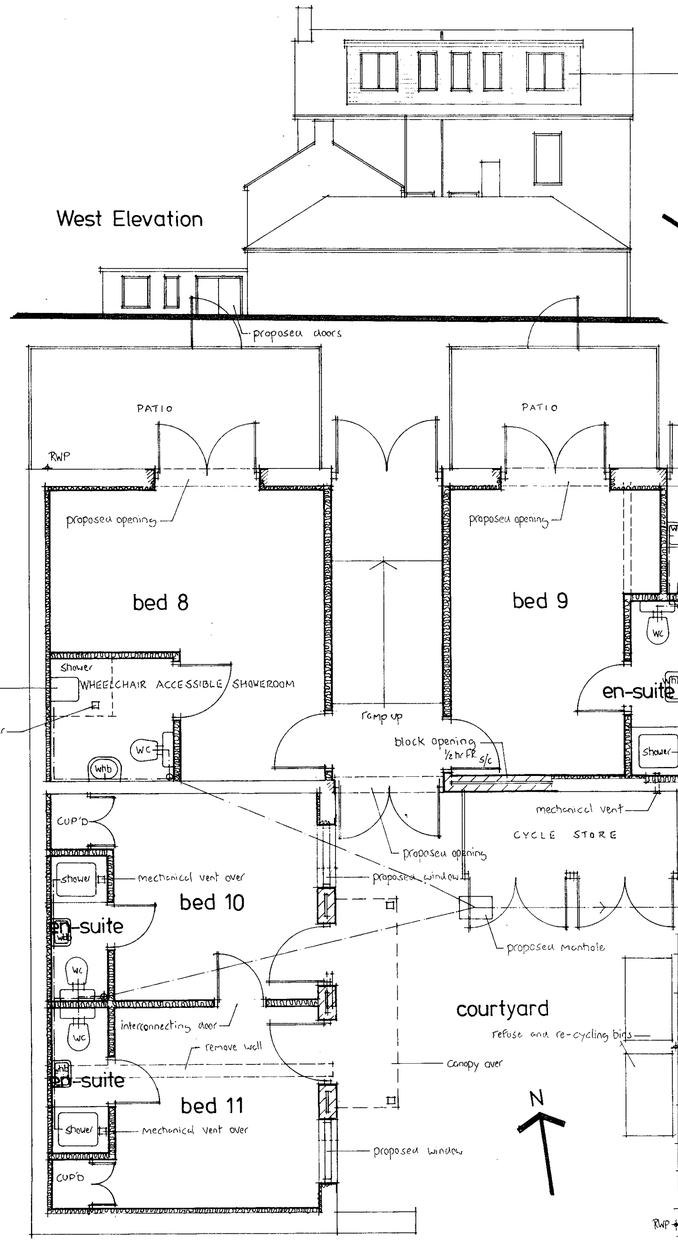

West Elevation

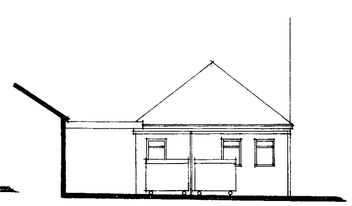

Courtyard West Elevation

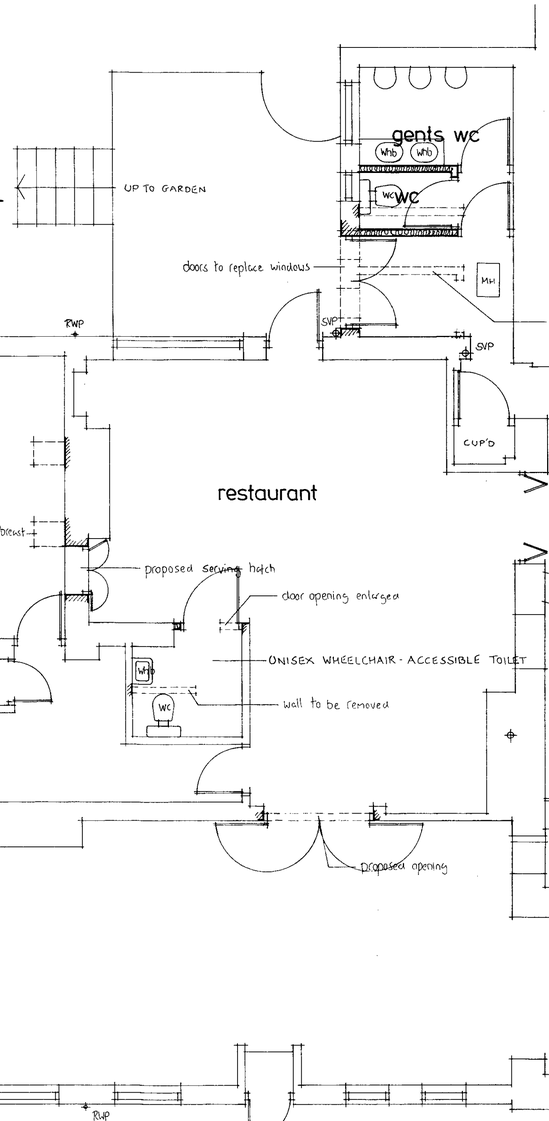

Ground Floor Plan

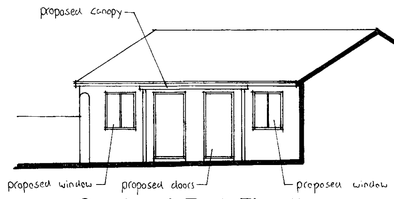

Courtyard East Elevation

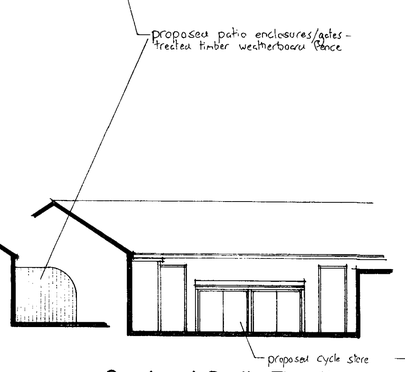

Courtyard South Elevation

REVISIONS CONT'D

REV 'E' 15.12.10
Lobbies and fire doors shown.

REV 'F' 24.1.11
1. Bed 8 - Wheelchair accessible shower room shown.
2. Reception Area - lowered area of worktop shown.
3. Wheelchair accessible WC shown within restaurant area.

REV 'G' 4.2.11
Bed 8 - Shower room layout changed and reduced in size. Corridor between Bed 8 & 9 reduced in width.

REV 'H' 1.4.11
Courtyard West Elevation showing waste and recycling storage.

REVISIONS:

REV 'A' 28.7.10
1. Reception + lobby shown.
2. Bedroom layouts amended. Canopy shown.
3. Courtyard elevations shown.
4. Proposed rear dormer size reduced.
5. Patio areas shown. Canopy shown. Cycle storage shown.

REV 'B' 23.8.10
1. Workshop shown.
2. French doors shown. En-suites/Corridors amended. Corridor revised.

REV 'C' 28.8.10
Drg completed ready for planning application.

REV 'D' 29.11.10
Drg completed ready for Bldg Regs Application. Patio Enclosure details shown - see North Elevation and Courtyard East Elevation.

THIS DRAWING TO BE READ WITH DRG NOS 1340/1396, 1340/1397 + 1340/1399, SPECIFICATION NOTES AND THE STRUCTURAL ENGINEERS CALCULATIONS/DETAILS

Do not scale from this drawing all dimensions must be checked on site. This drawing is the sole copyright of Insite Planning Ltd.

Insite Planning Ltd
5 Beechwood Avenue
Brighton, East Sussex
BN1 8ED
Tel: 01273 558118

Client:

Job:
The New Sussex Hotel
182 South Street
Lancing

Proposed Ground Floor Plan and Elevations

Date: 10.5.10 **Scale:** 1:50, 1:100

Drawing No. 1340/1398 H