

LEFT ELEVATION



REAR ELEVATION

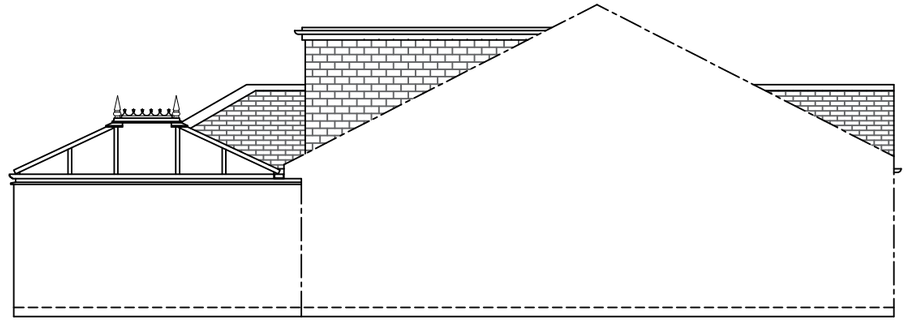

RIGHT ELEVATION

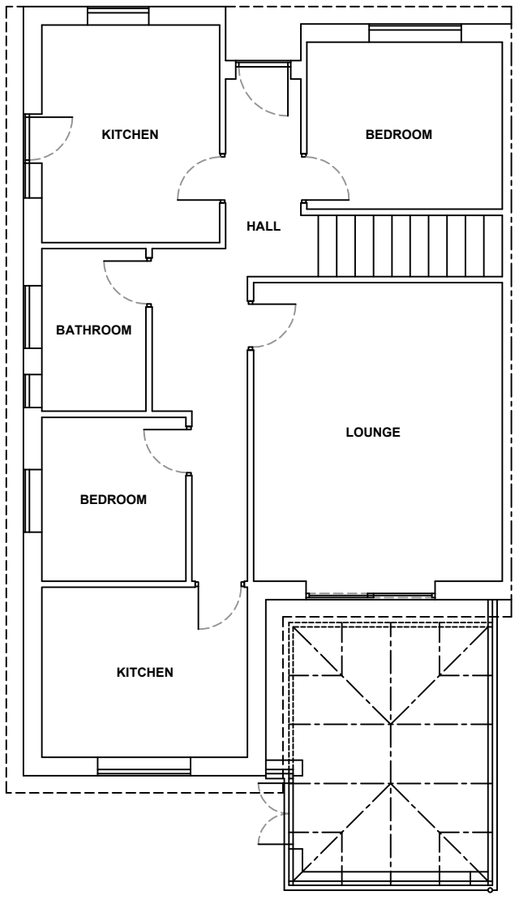

Customer's own base:
As all building works are not included within our contract and that payments are being made directly to your builder, Anglian Home Improvements do not accept any responsibility and do not guarantee any aspect of the existing base. The company's responsibilities are therefore limited to supplying and installing the Living space in accordance with these plans

Notes:
Any drawings or plans depicted make no allowance for the provision of any tie bars within the roof of the proposed Living space This can only be determined once the roof is put into manufacture.

30mm packer to head of doors and frames.

Existing physical barrier to remain.

These drawings are the property of Anglian Home Improvements and must not be used, distributed, loaned or copied without the express permission of Anglian Home Improvements.
All dimensions are in millimetres (mm) unless noted otherwise.
Do not use for base laying purposes.

Produced on A3 paper

4 3 2 1 0 1:50 Scale Bar 1:100 0 1 2 3 4 5 6 7 8 9 10

Rev.	Date	Description	Initials

Anglian Home Improvements
TELEPHONE: 0800 093 3015

Drawing title: Existing Plan and Elevations

Contract No. : 900-14233

Page 1 of 2

Proposed: Solid Panel Roof Extension
At: 6 Fontwell Close
Worthing
West Sussex
BN14 0AD

Drawers initials: BN

Scale : 1:100

Date: 04/09/24