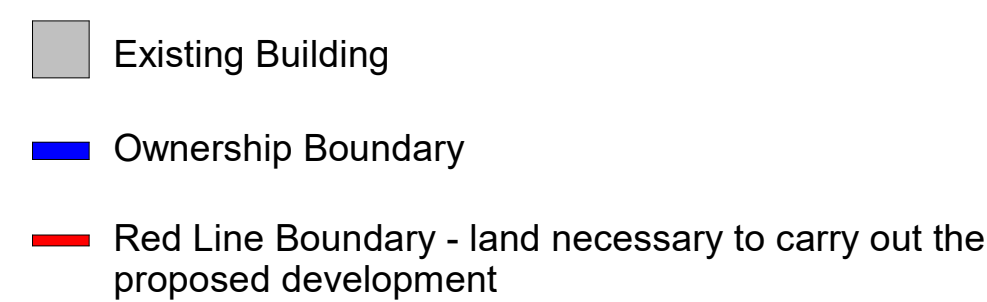


Drawing Suitability	For Planning	Status \$2
		
www.atkinsrealis.com		
Client		

Project Title Homefield Primary School - Proposed New SSC and Reception Classrooms Building					
Drawing Title Site Site Location and Boundary Plan					
Scale As indicated	Designed ED	Drawn KK	Checked JH	Authorised RC	
Original Size A1	Date July 2026	Date July 2026	Date July 2026	Date July 2026	
Drawing Number HMF-ATR-01-ZZ-D-A-021051				Revision PL01	