AMENDMENT

ADUR & WORTHING PLANNING SERVICES	
PLAN	AWDM/0574/16
~~DATE VALID~~	Rec: 13/6/16

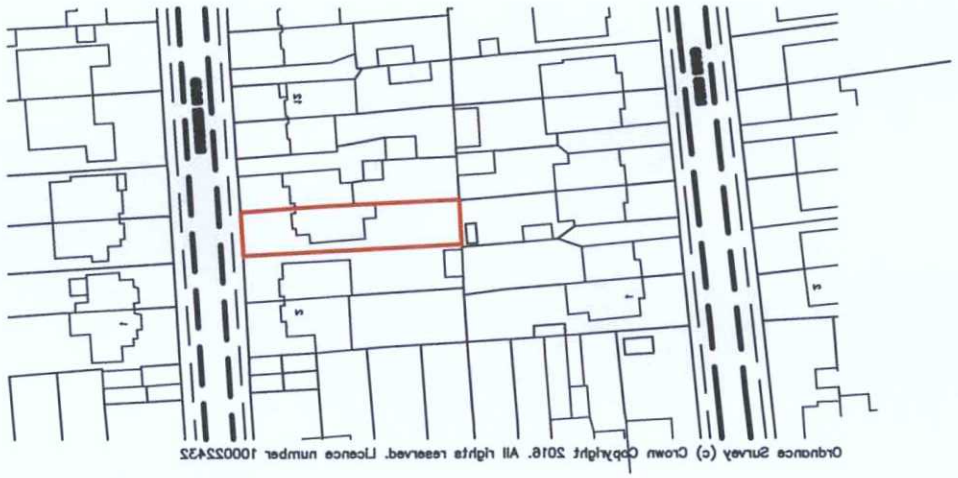

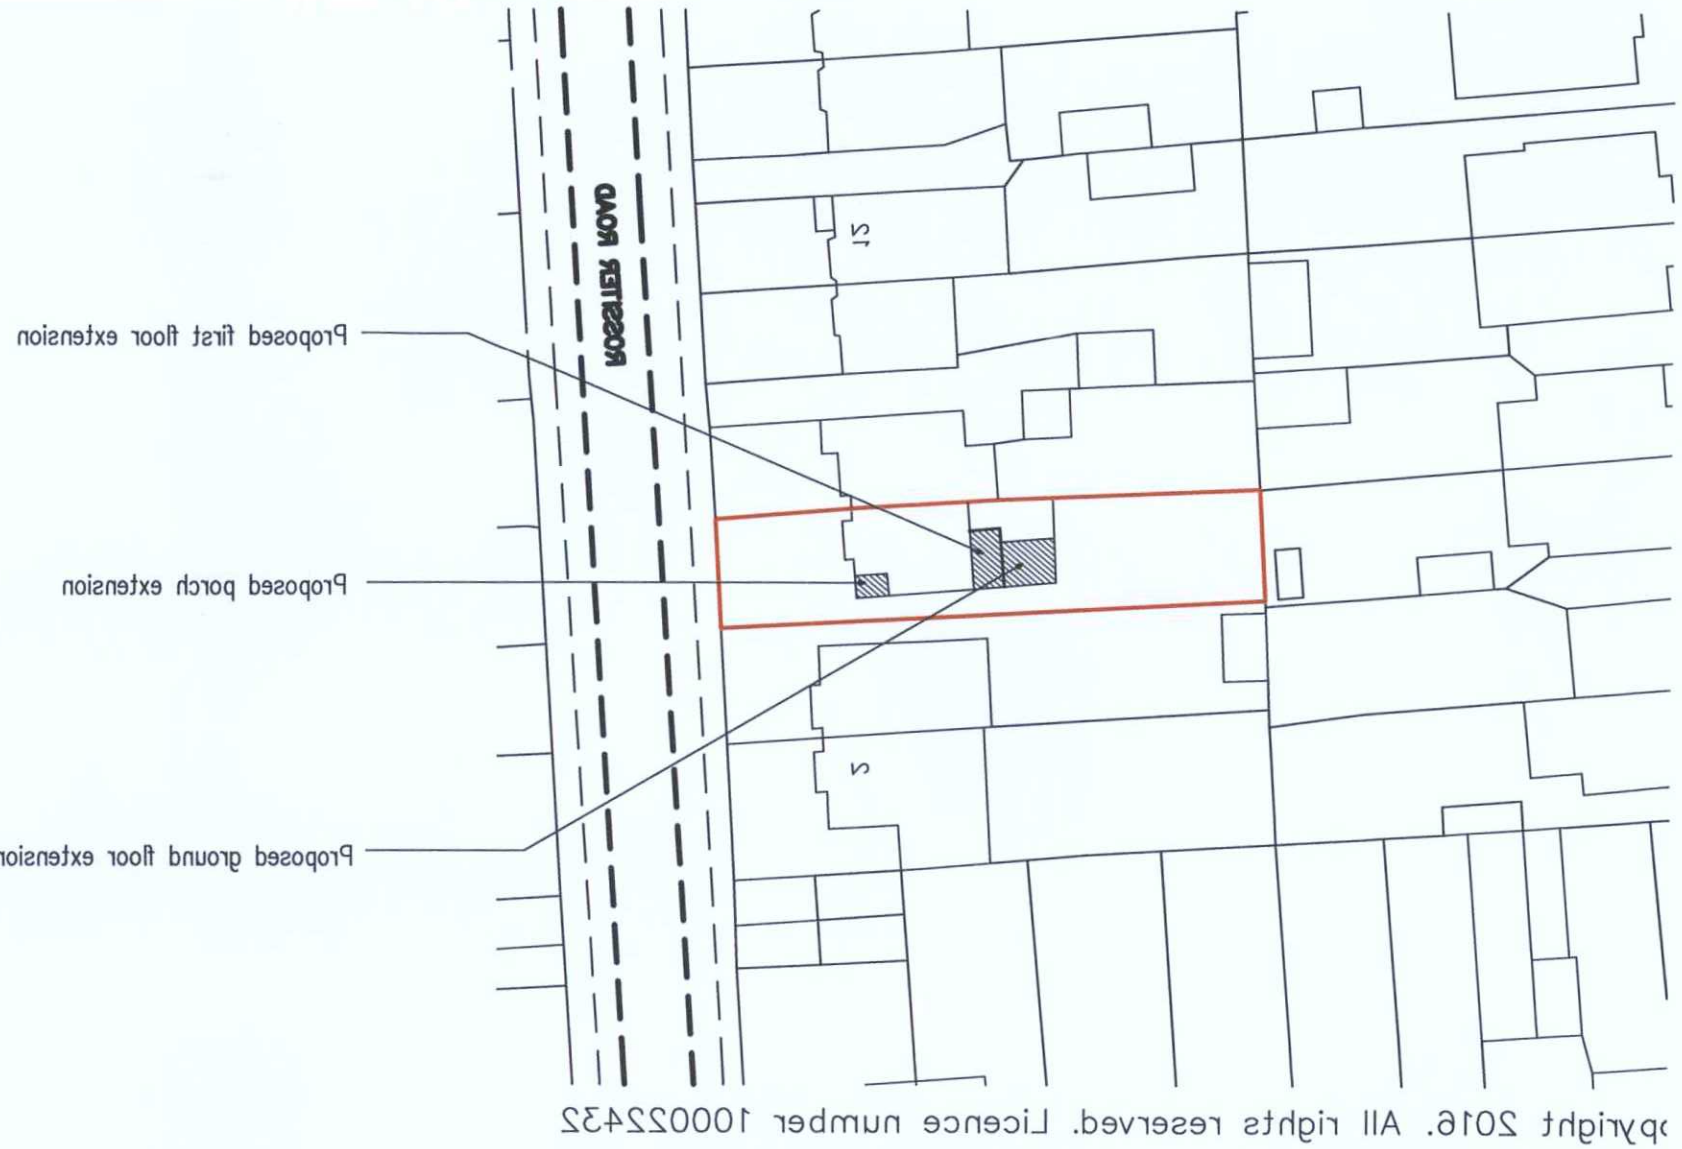

Location Plan
1:1250

No.	Date	Description
A	13.06.16	Porch reduced

Copyright of:
RLA Planning & Building Consultants Ltd.
1st Floor, 10 High Street
Shoreham-By-Sea
West Sussex
BN43 5DA

Tel: 01273 467297
Mob: 07971375739
Email: rex@rlapbc.co.uk

Project:
6 Rossiter Road
Lancing
West Sussex

Title:
Location & Block Plans

Client:
Mr & Mrs McCabe

Scale:
1:1250, 1:500 @ A3

Date: **Drawn:**

Drg. No. **1658B–Loc** **Rev'n** **A**

Block Plan
1:500

10m 20m 30m 40m
1:500 Scale Bar

10m 20m 30m 40m 50m
1:1250 Scale Bar