
49a Shakespeare Road, Worthing, BN11 4AT

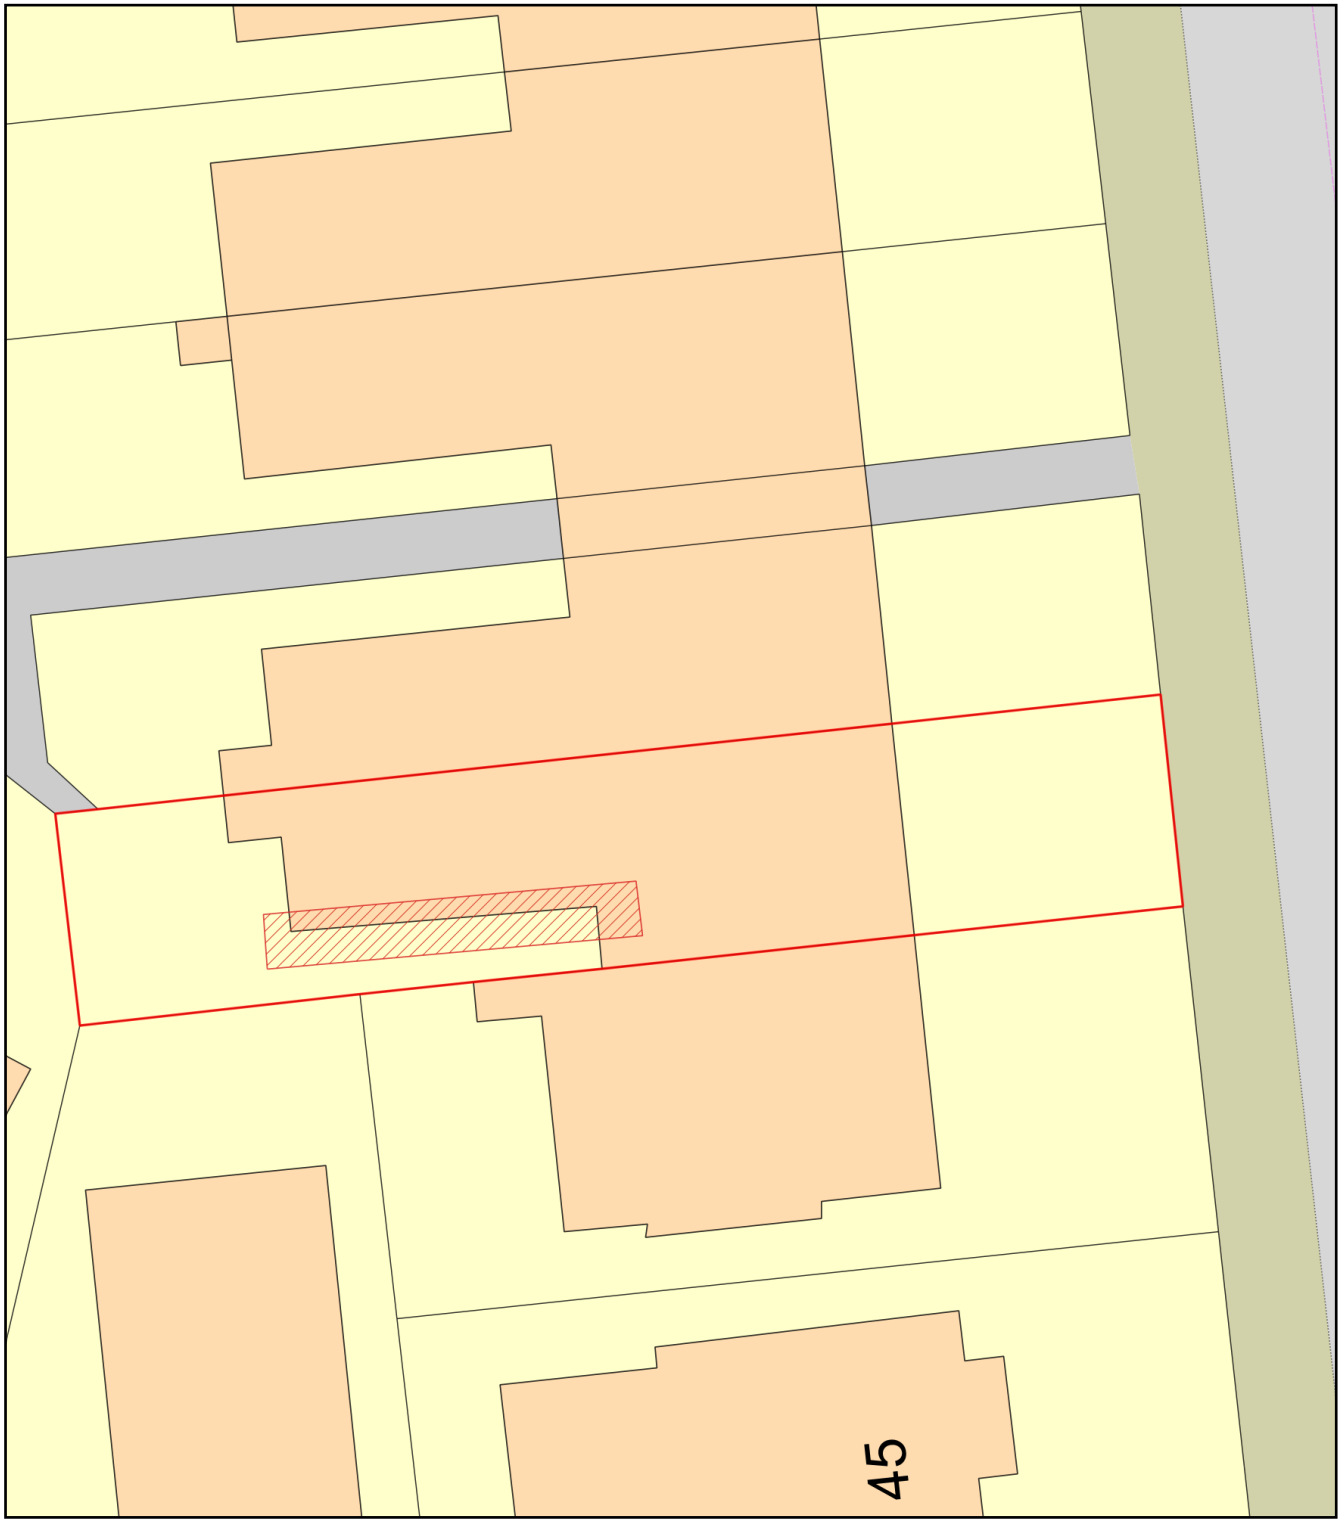

0 10

Metres

N

ReQuestaPlan

Plan Produced for: Jo Cleere

Date Produced: 11 Oct 2024

Plan Reference Number: TQRQM24285142604894

Scale: 1:200 @ A4

© Crown copyright and database rights 2023 OS 100042766