
0m 2m 4m 6m 8m 10m

VISUAL SCALE 1:100 @ A3

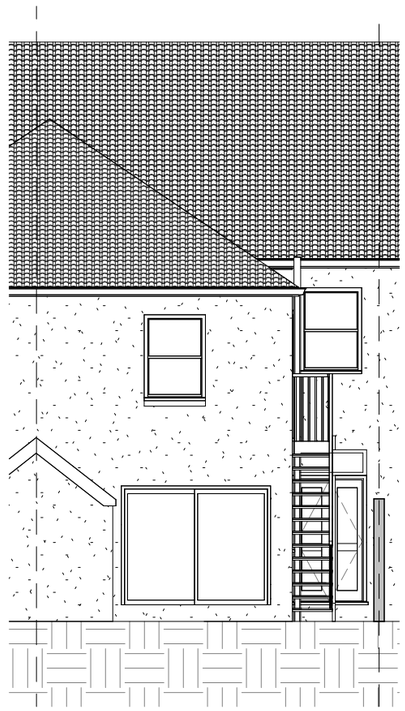


3 ELEVATION FACING SOUTH

1 : 100




4 ELEVATION FACING WEST

1 : 100

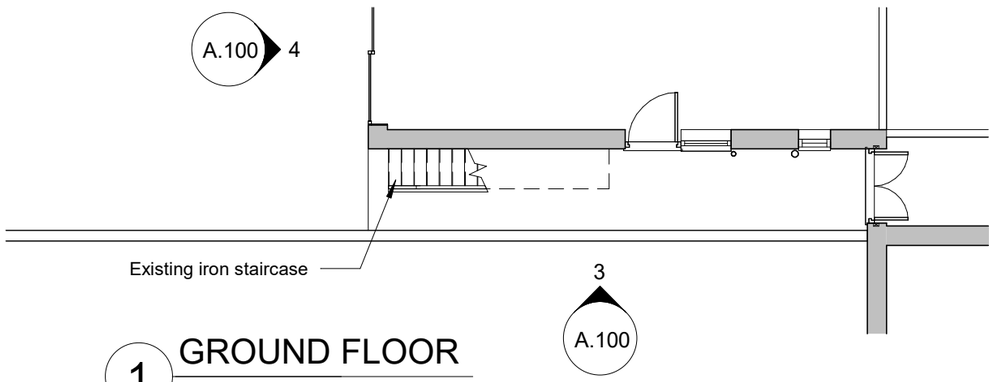

1 GROUND FLOOR

1 : 100

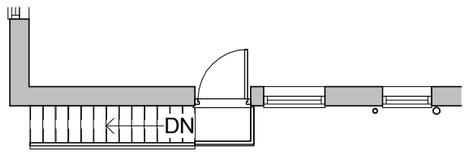

2 FIRST FLOOR

1 : 100

North

KRONA DESIGN
ARCHITECTURAL DESIGN & DRAFTING
4 Union Place | Worthing | BN11 1LG
info@kronadesign.co.uk | kronadesign.co.uk
Tel: 01903 256150 Mob: 07827 994111

PROJECT

Removal of External Stair

ADDRESS

First Floor Flat
49a Shakespeare Road
Worthing

TITLE

As Existing

CLIENT

Jo Cleere

DRAWN	STATUS	DATE
JLB	Design	18/09/24

SCALE (@ A3)	PROJECT NUMBER
1 : 100	KD.1620

DRAWING NUMBER	REV
A.100	A

© KRONA DESIGN