ADUR & WORTHING
PLANNING SERVICES

PLAN	AWDM/0722/16
DATE VALID	Rec. 24/7/16

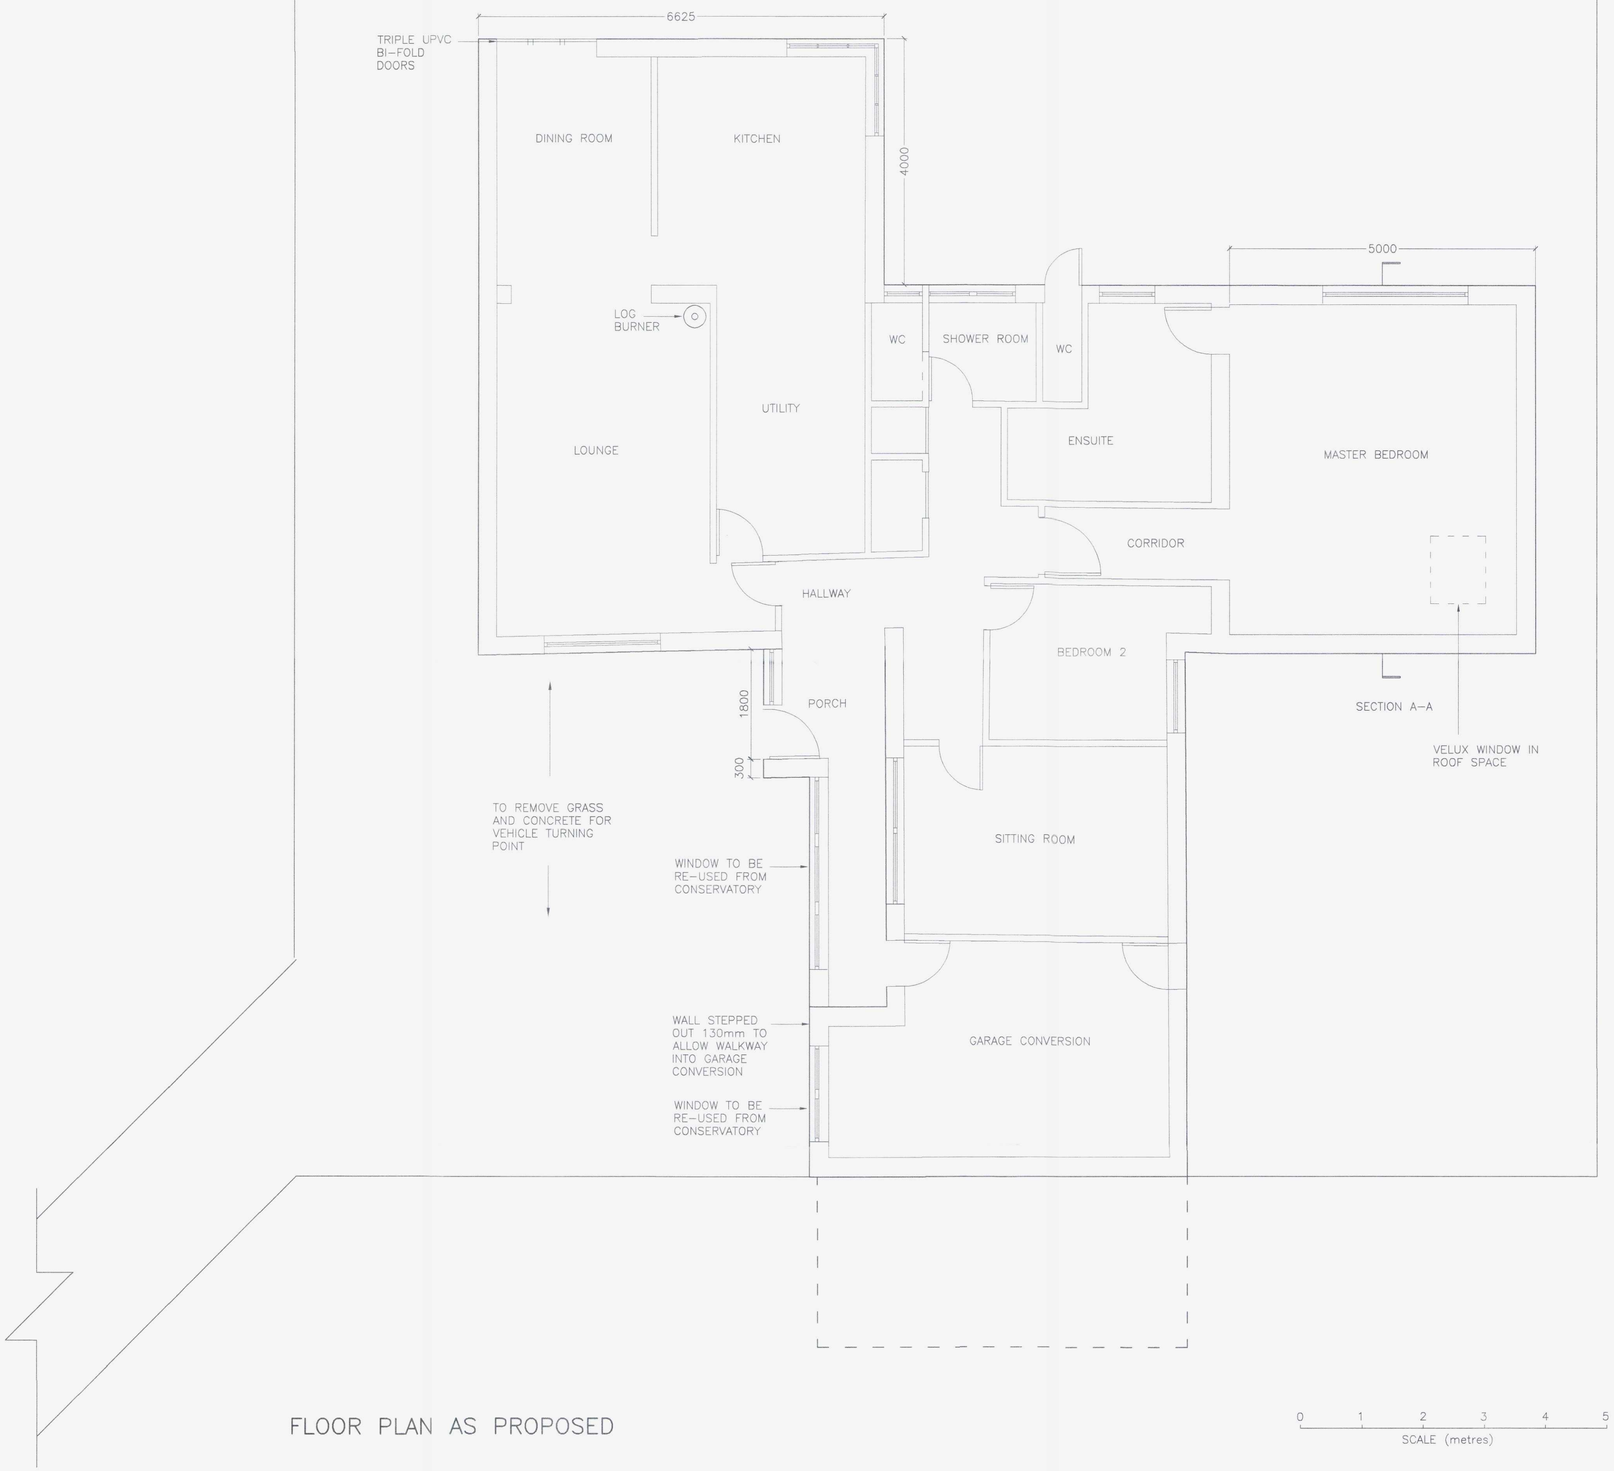

FLOOR PLAN AS PROPOSED

0 1 2 3 4 5
SCALE (metres)

NOTES AMENDMENT A1

1 DRAWING SCALE ONLY CORRECT WHEN PRINTED AT THE APPROPRIATE PAPER SIZE WITH NO SCALING.

2 ALL DIMENSIONS ARE IN MILLIMETRES UNLESS NOTED OTHERWISE.

3 THE CONTRACTOR SHALL VERIFY ALL SITE AND SETTING OUT DIMENSIONS BEFORE PUTTING WORK IN HAND.

4 THIS DRAWING IS TO BE READ IN CONJUNCTION WITH ALL OTHER RELEVANT ARCHITECTS AND ENGINEERS DRAWINGS AND SPECIFICATIONS.

5 ALL LEVELS SHOWN ON THIS DRAWING ARE INDICATIVE ONLY AND MUST BE CONFIRMED WITH ARCHITECT PRIOR TO COMMENCEMENT OF CONSTRUCTION.

6 THE CONTRACTOR IS RESPONSIBLE AND LIABLE FOR ENSURING THE STABILITY OF THE WORKS, SERVICES AND ADJACENT STRUCTURES AT ALL STAGES OF CONSTRUCTION. THE DESIGN OF ALL TEMPORARY WORKS SHALL BE THE CONTRACTORS RESPONSIBILITY.

Project:
20 PENSTONE CLOSE
LANCING
BN15 9AP

Drawing Title:
FLOOR PLAN AS PROPOSED

Drawing No.	4		Rev. B
Scale @ A1	1:50	Drawn J.K	Date 03/07/16
Status		Checked	Design