



EXISTING PLANS AND ELEVATIONS

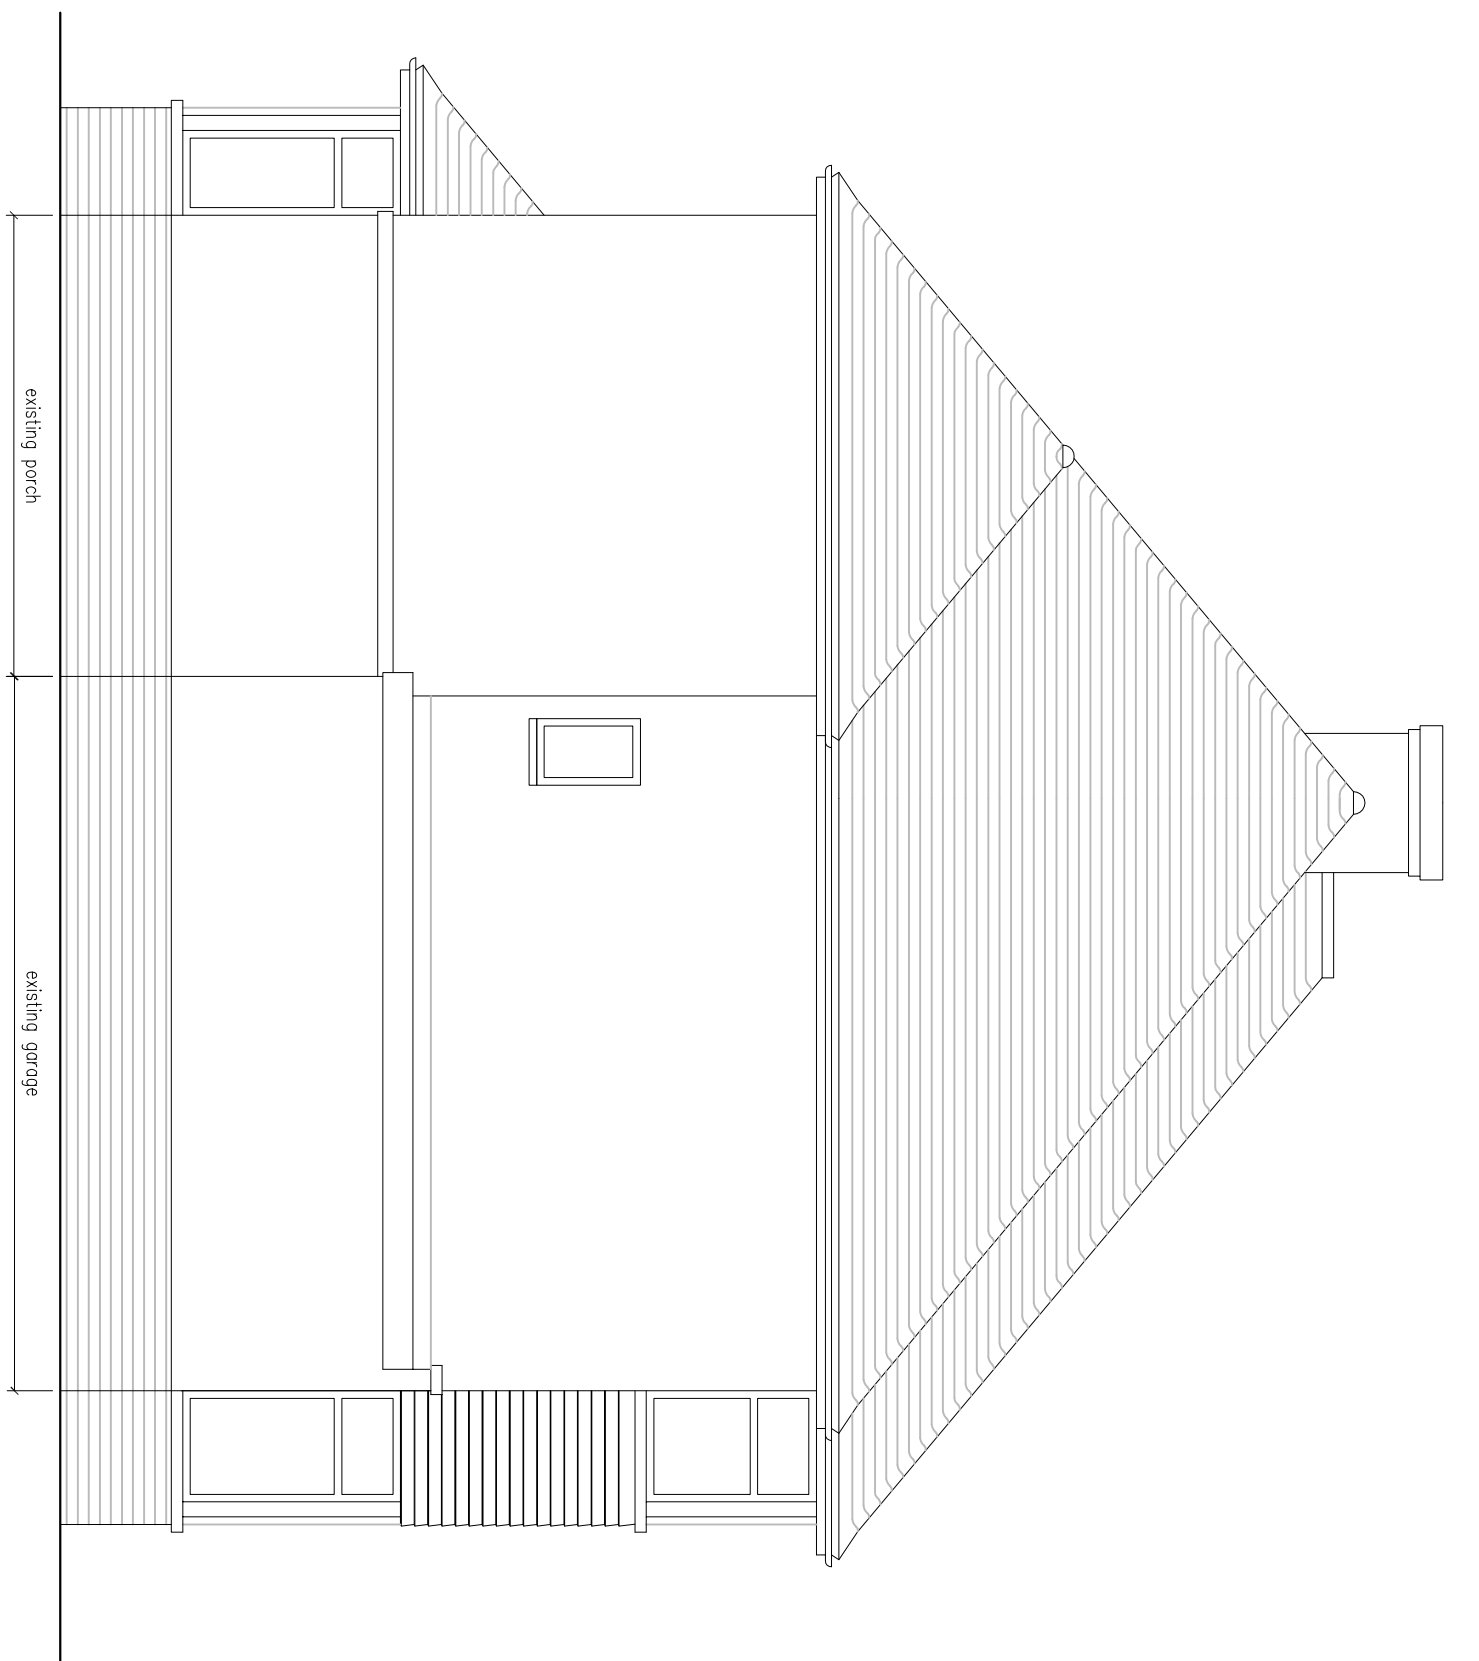


EXISTING SIDE ELEVATION 1:50
(facing south)

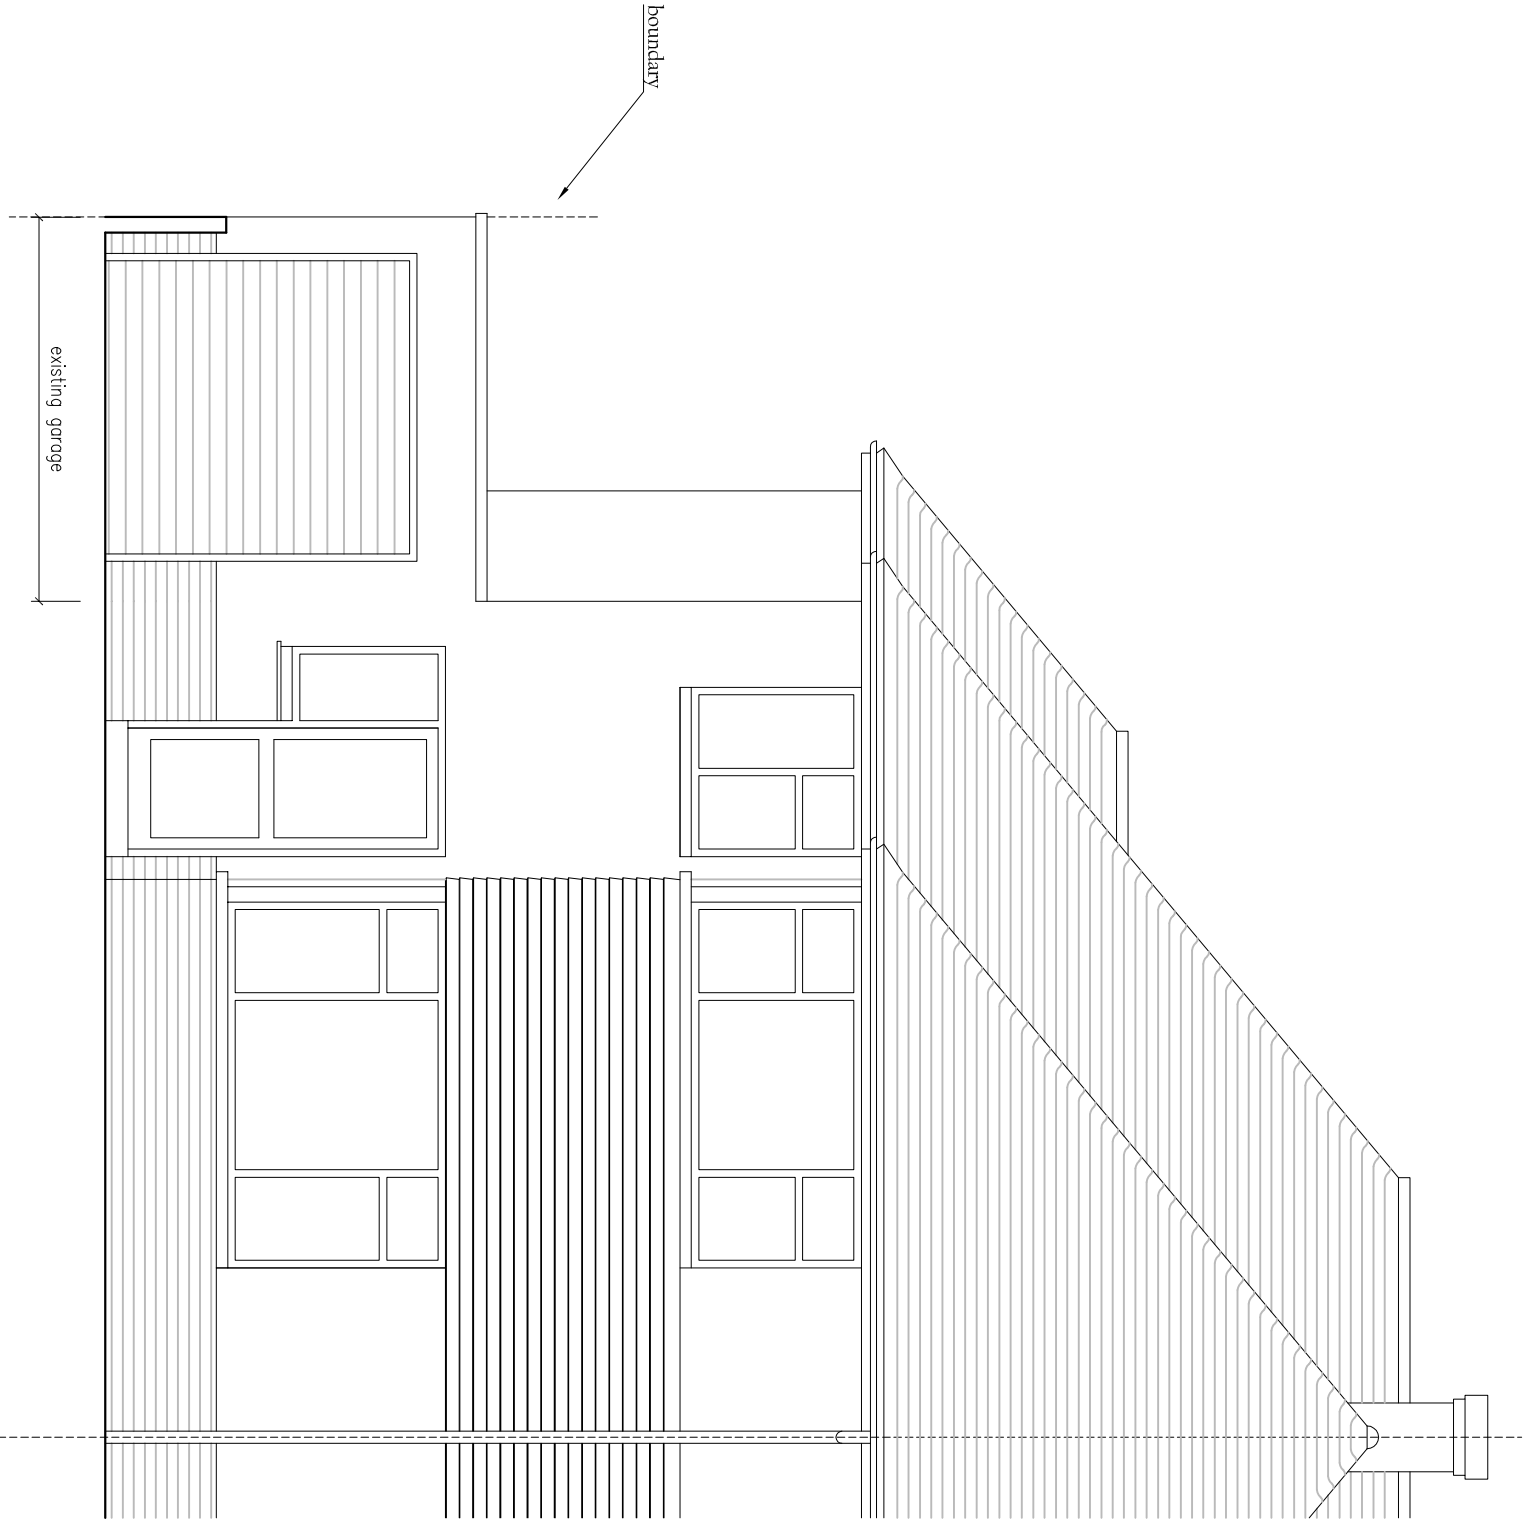


EXISTING FRONT ELEVATION 1:50
(facing east)



EXISTING REAR ELEVATION 1:50
(facing west)

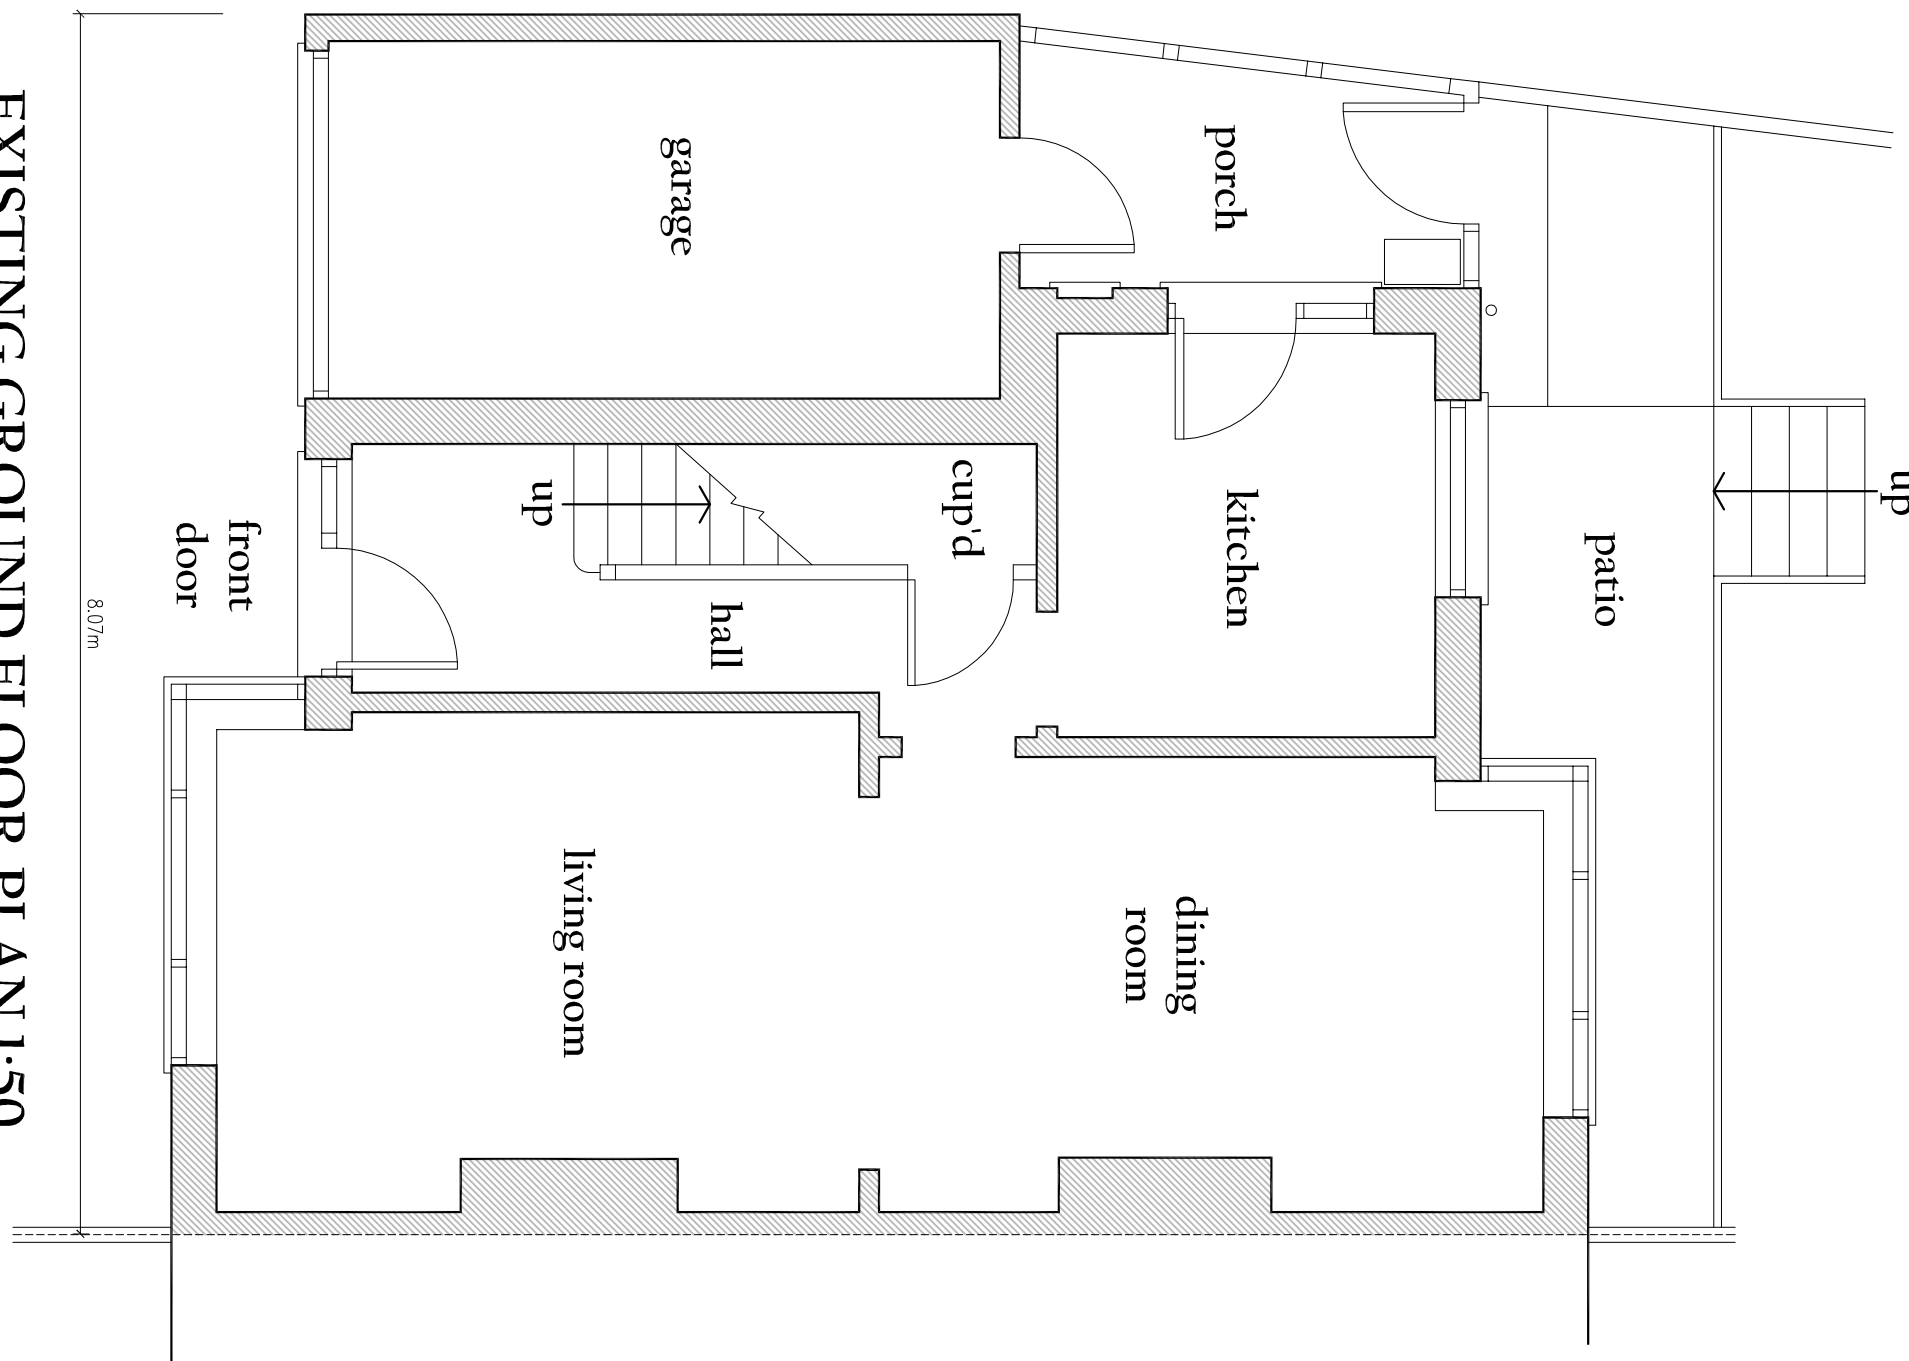

EXISTING GROUND FLOOR PLAN 1:50

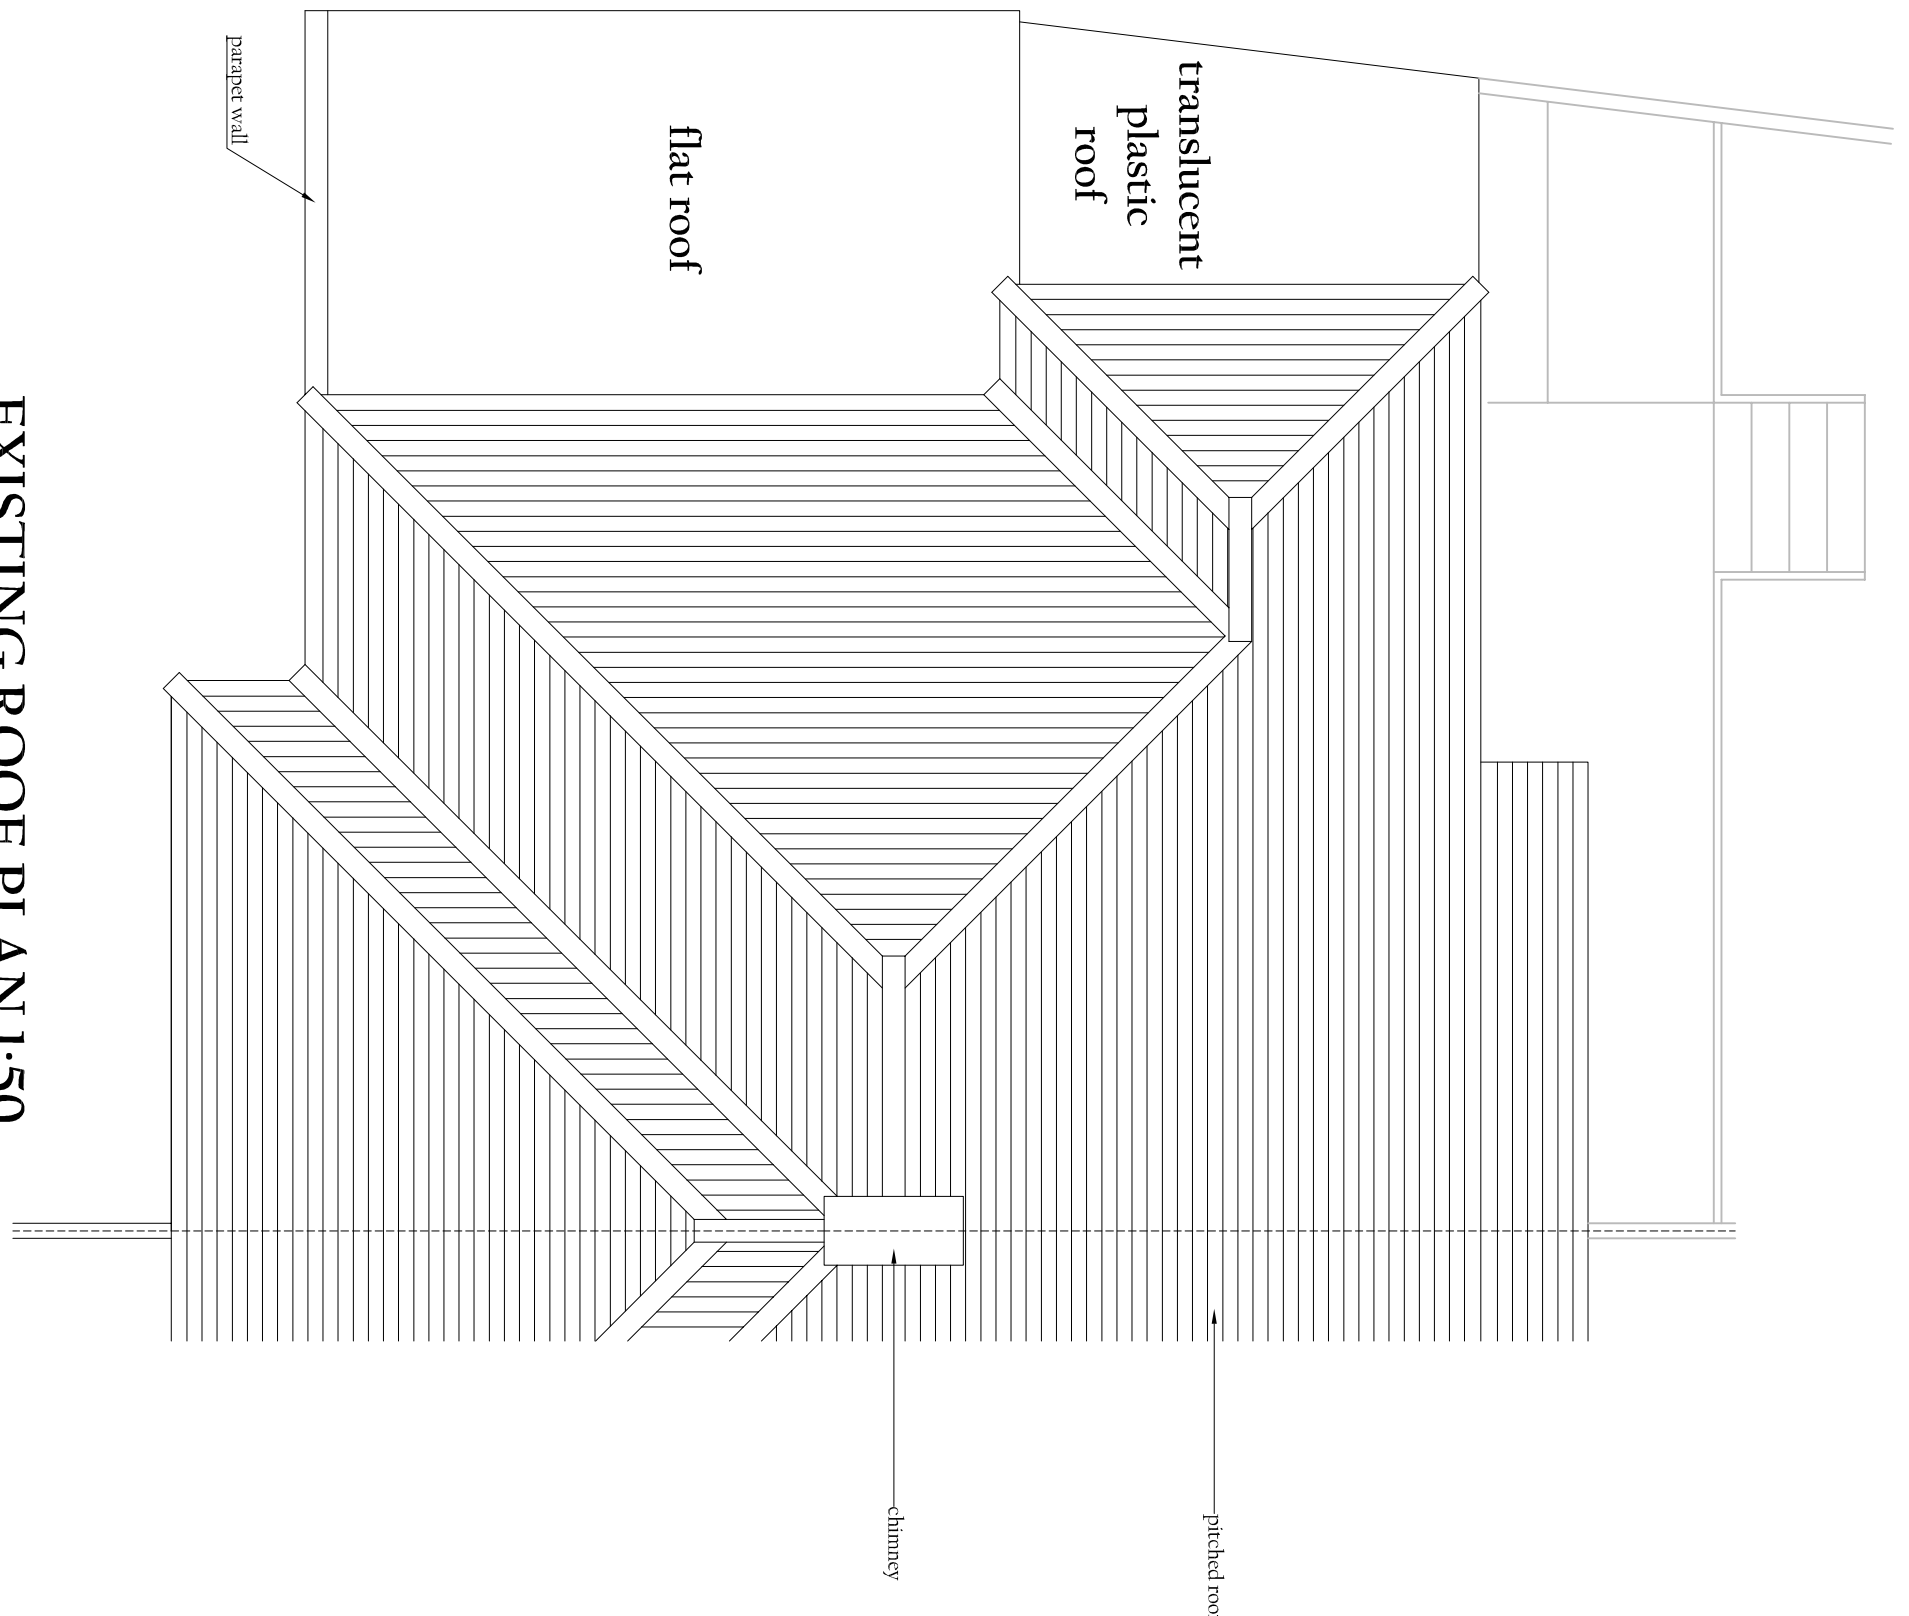

EXISTING ROOF PLAN 1:50

