



RE-MODELLING OF THE EXISTING GARAGE TO BECOME A UTILITY ROOM AND GROUND FLOOR SHOWER ROOM WITH A PITCHED, LEAN-TO ROOF AND THE REMOVAL OF THE EXISTING REAR PORCH


PROPOSED PLANS AND ELEVATIONS

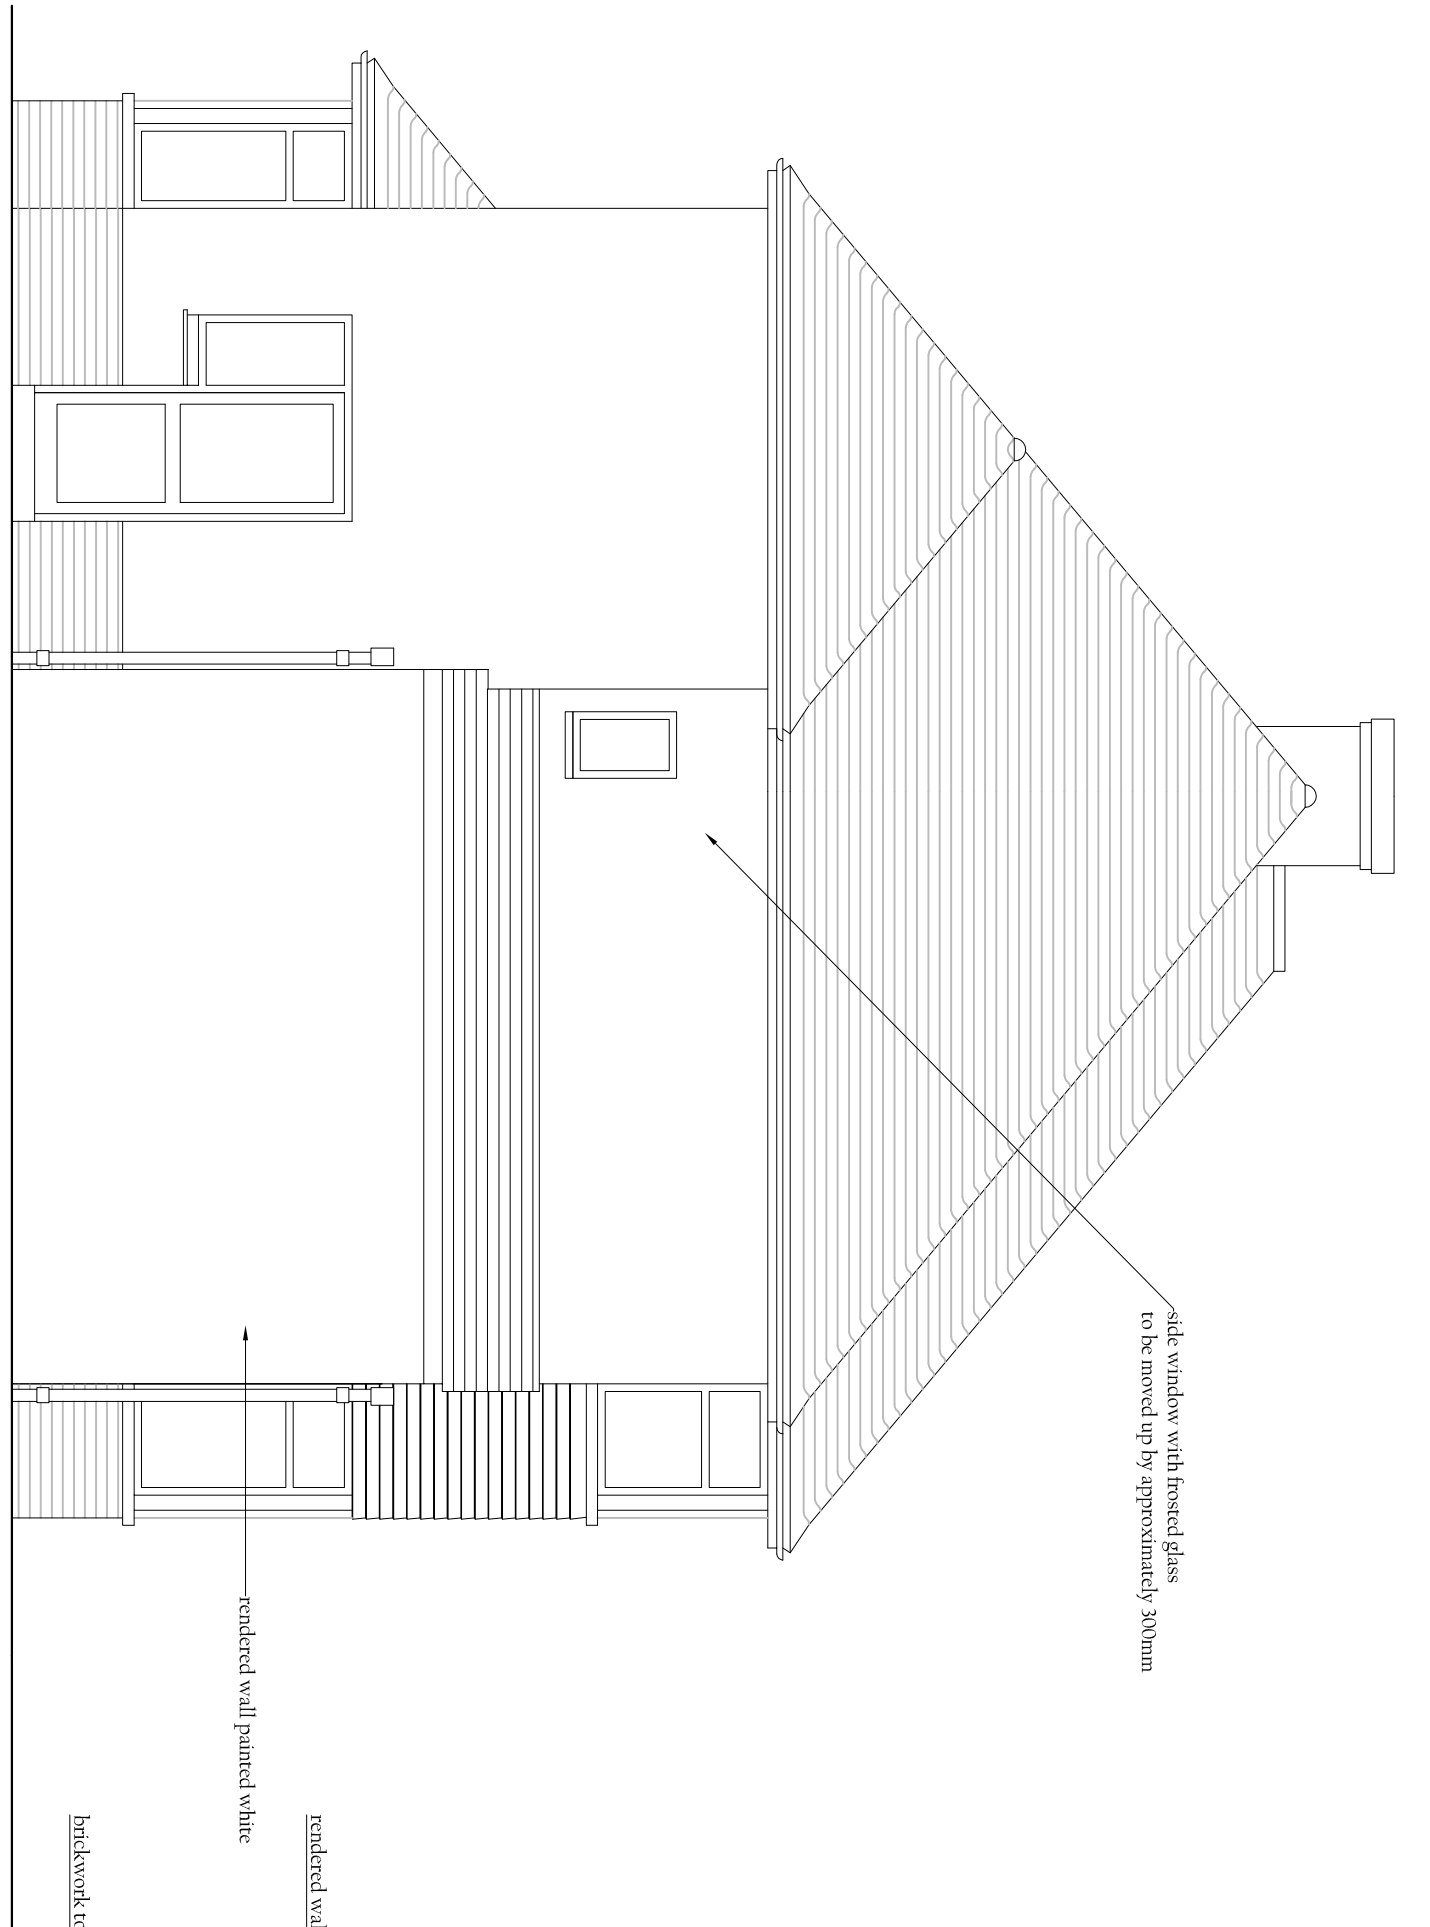


PROPOSED SIDE ELEVATION 1:50
(facing south)

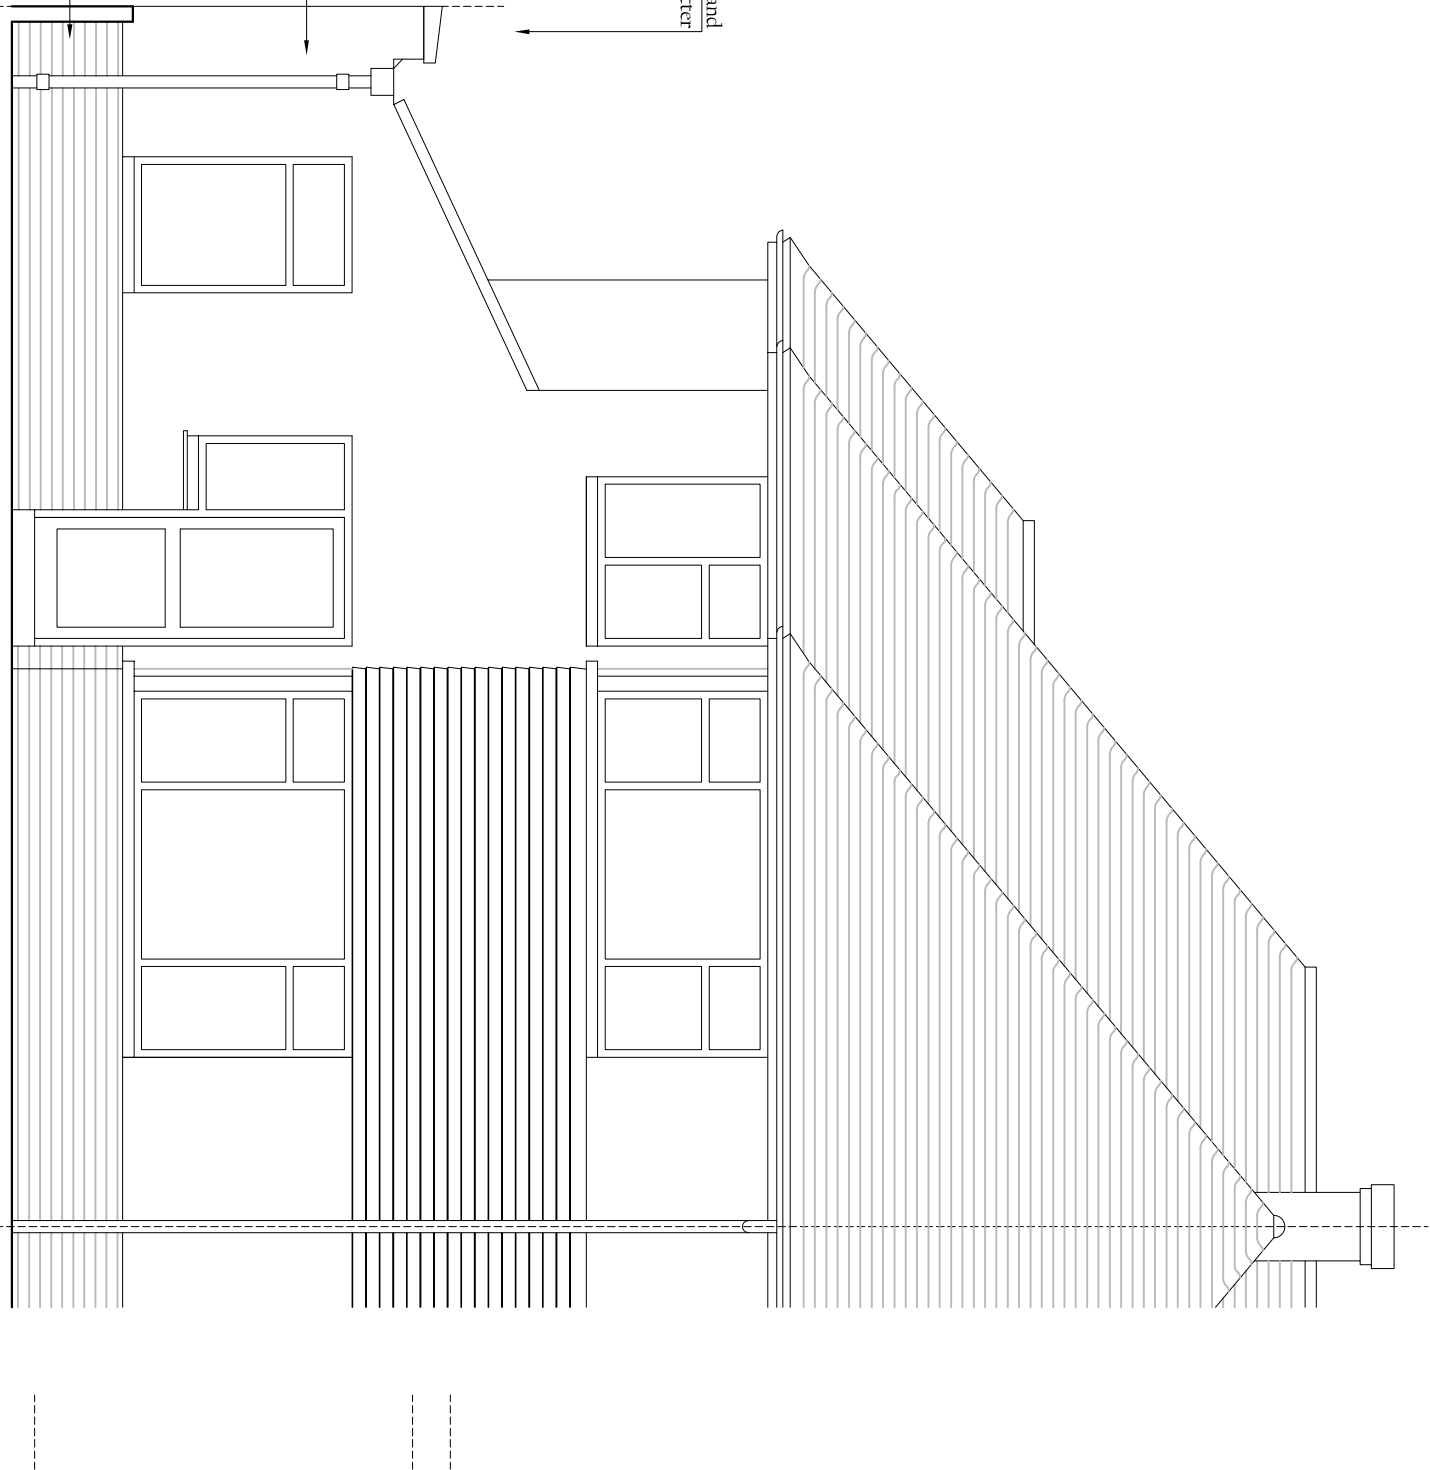


PROPOSED FRONT ELEVATION 1:50
(facing east)

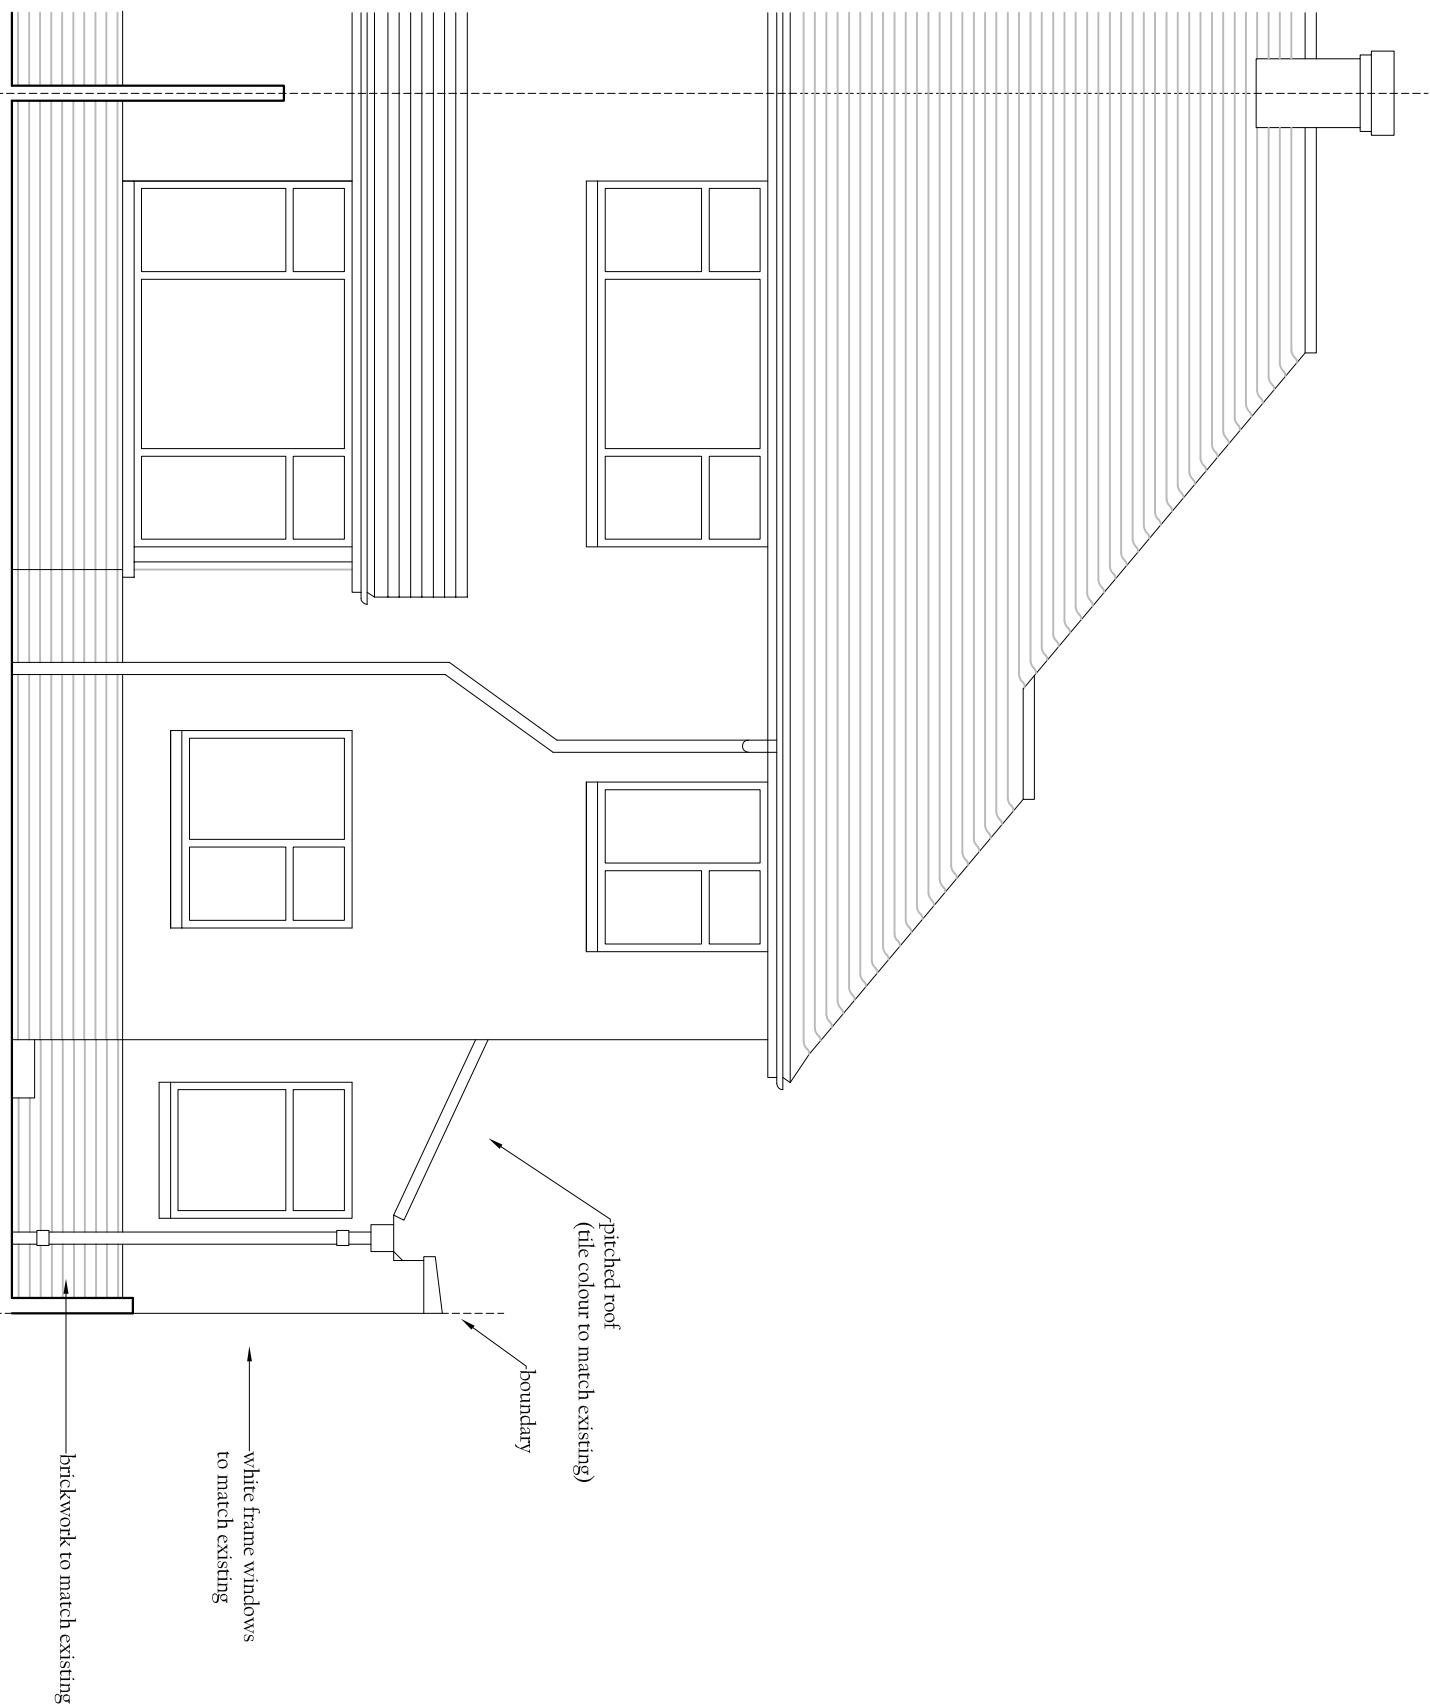

PROPOSED REAR ELEVATION 1:50
(facing west)

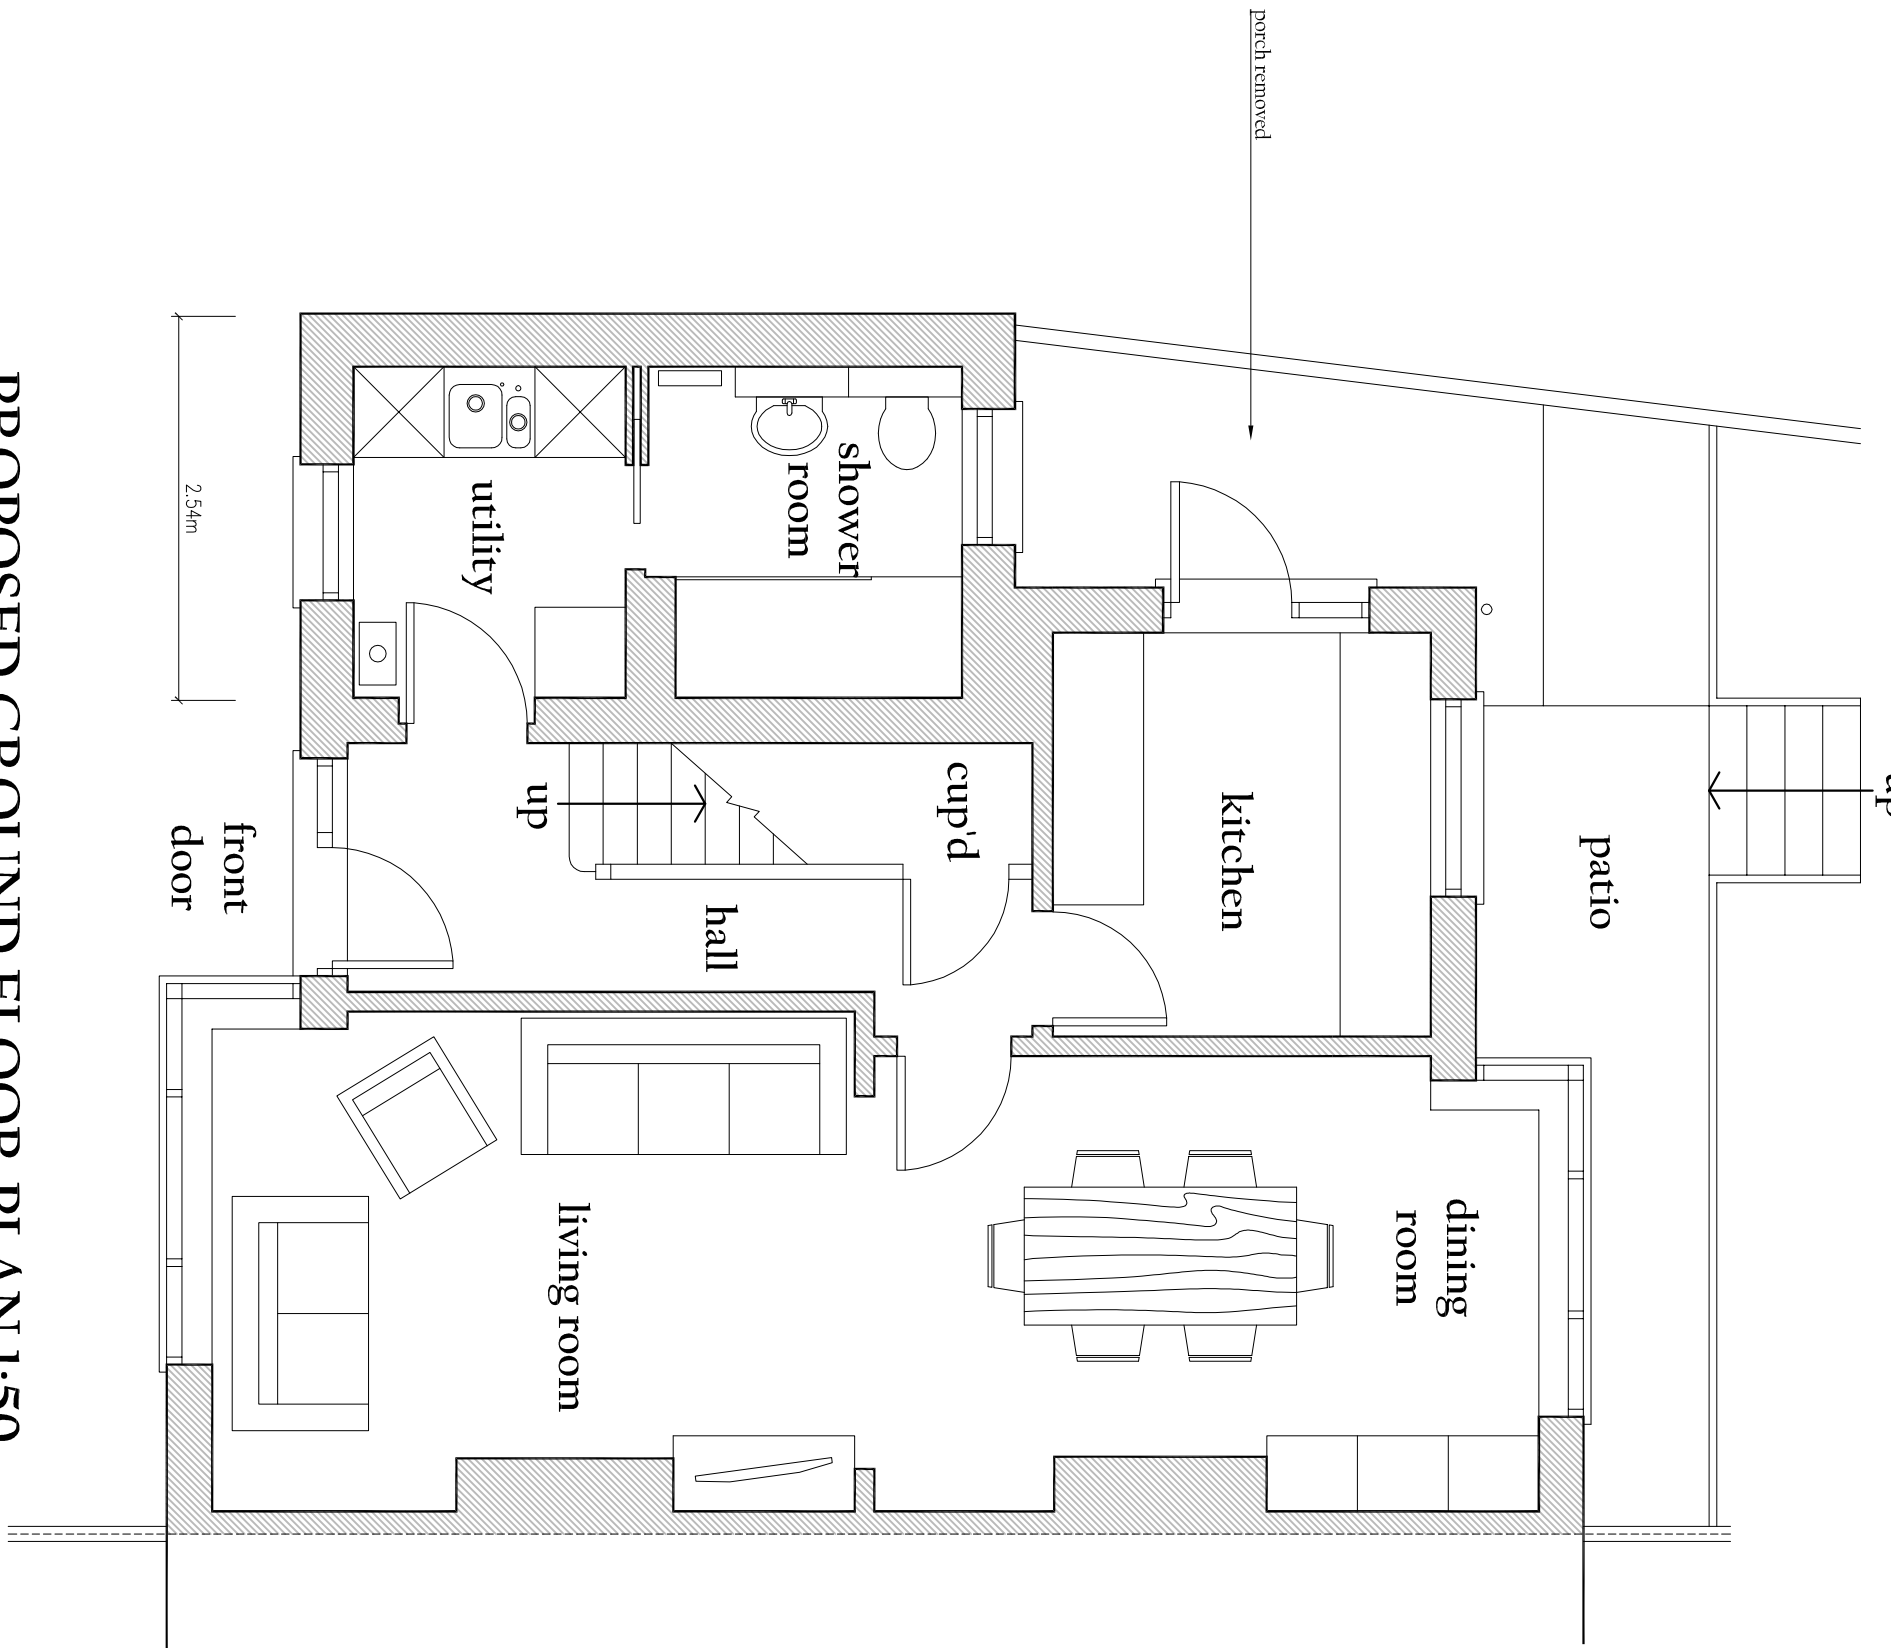

PROPOSED GROUND FLOOR PLAN 1:50

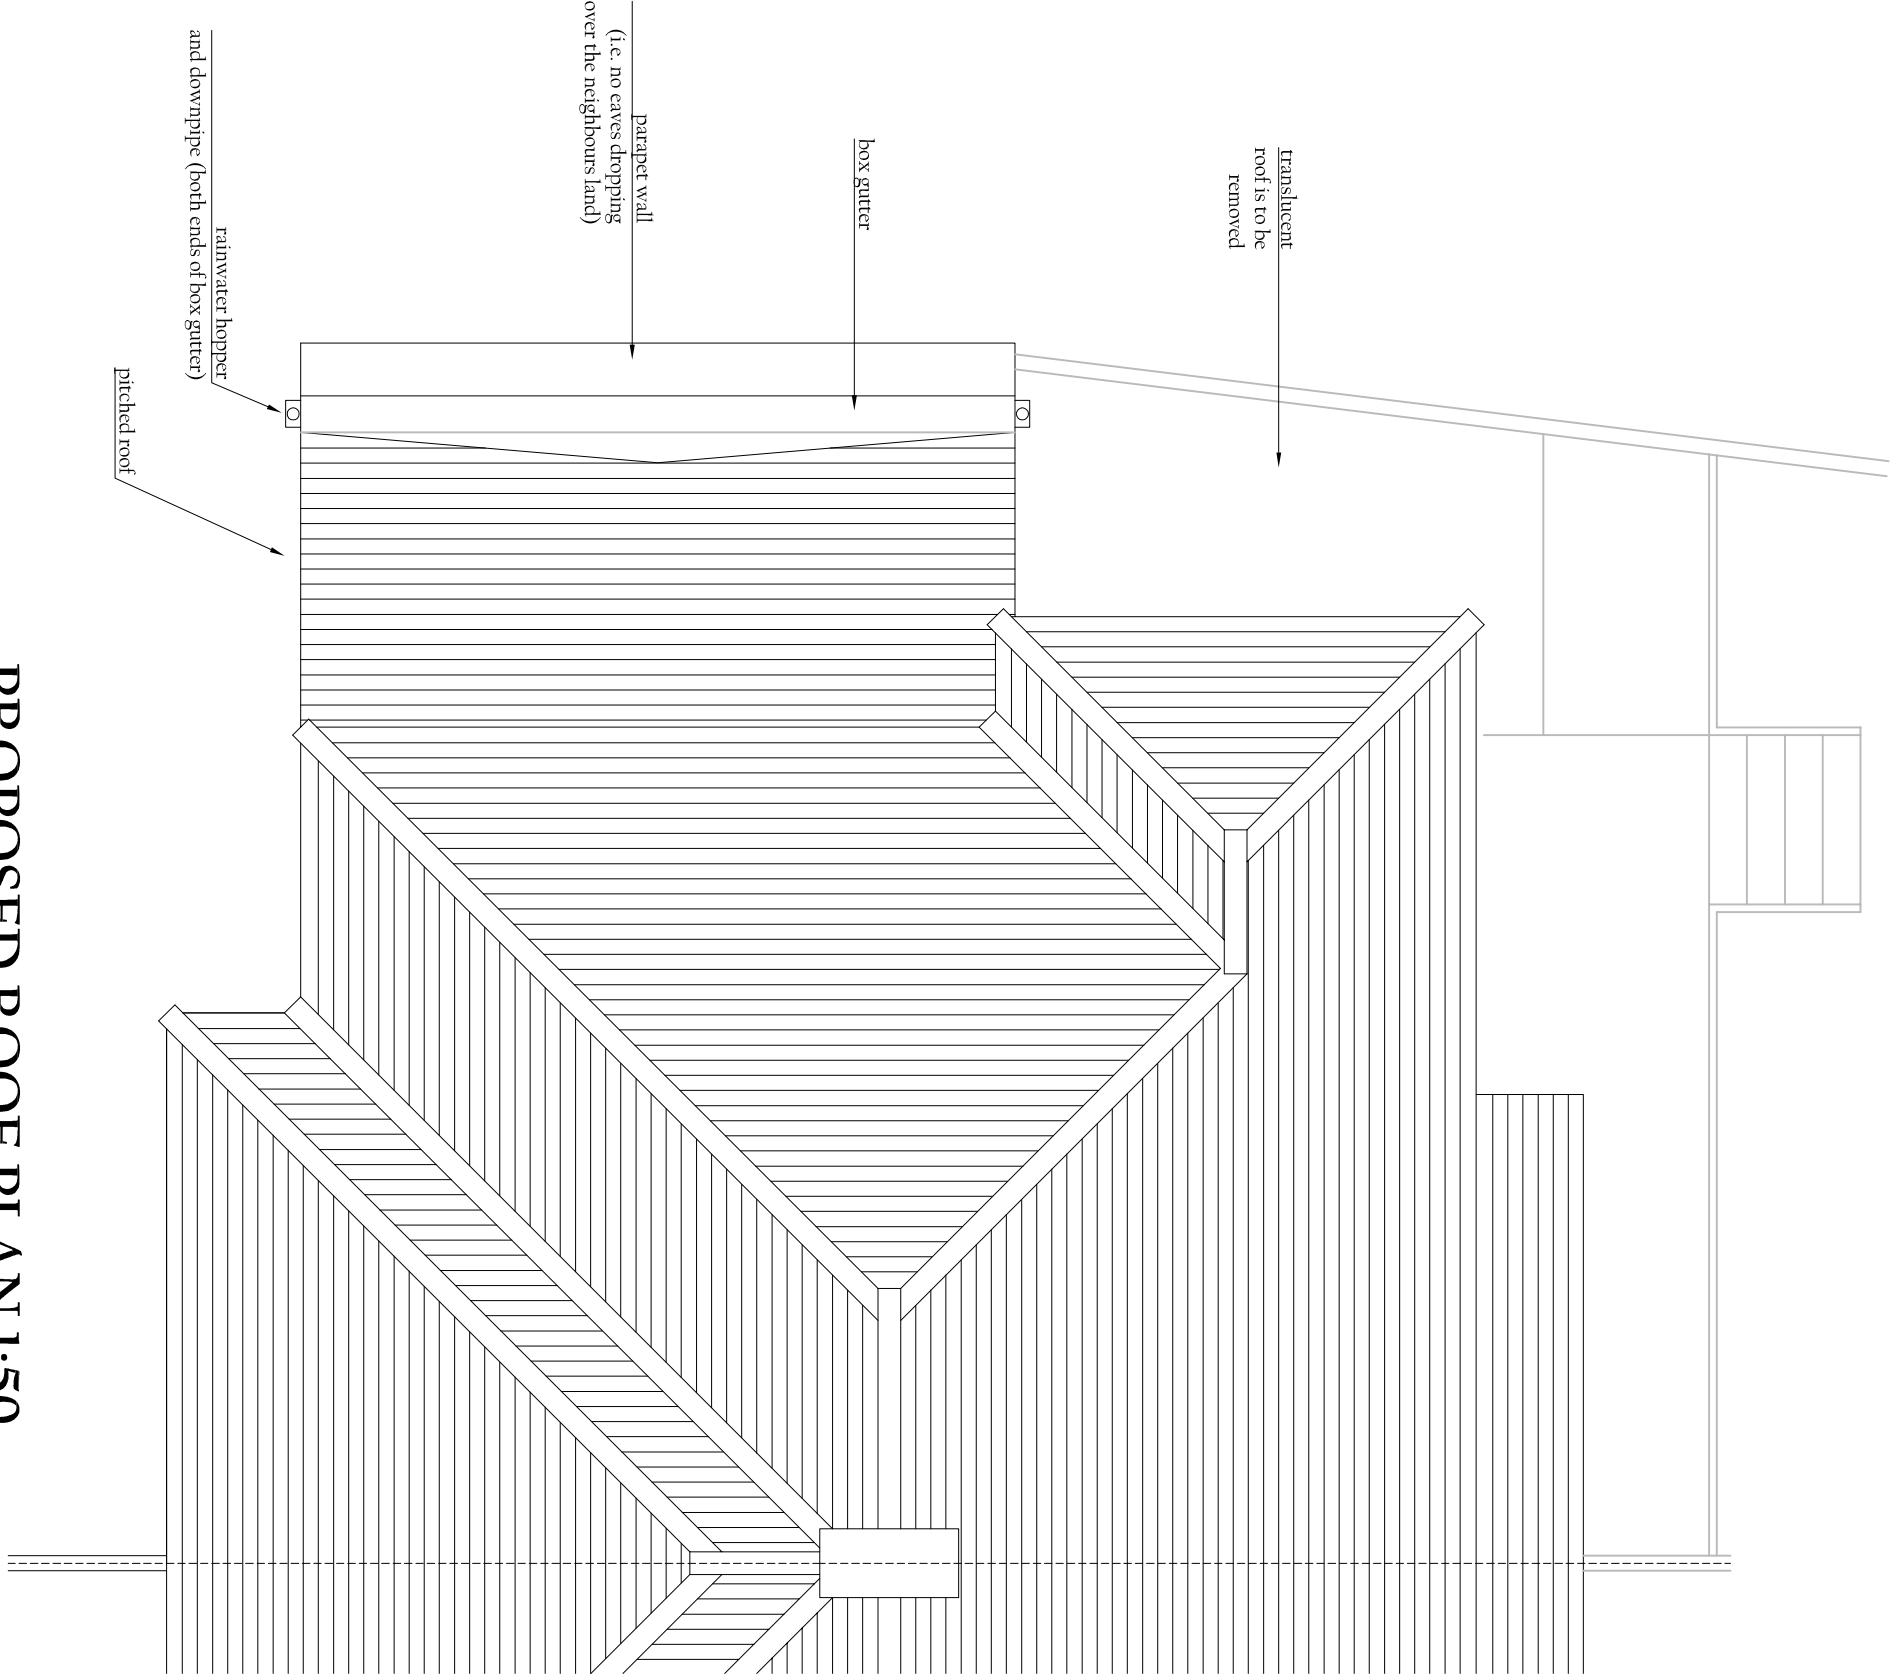

PROPOSED ROOF PLAN 1:50

