


Block Plan 1:500



Location Plan 1:1250

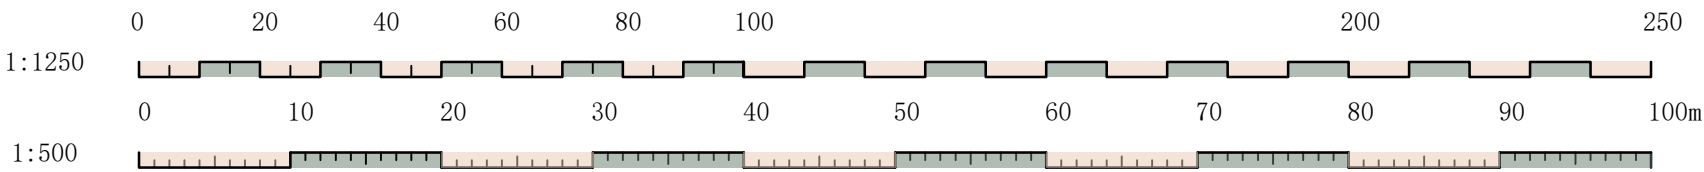

Stage			
Location Block Plan			
Client			
Mr & Mrs Brown			
Site address			
15 Oldfield Crescent			
Southwick			
West Sussex			
BN42 4GA			
Drawing title			
Location & Block Plans			
Scale:	Paper size:	Drawn:	Checked:
In drawing	A2	B Garrish	Director
Project No:	Drawing No:	Revision:	Date:
125	LB. 01		07/08/2026