


- 1. All dimensions are to be checked on site prior to the commencement of the project. Any discrepancy must be reported to the construction administrator / designer
- 2. Figured dimensions only do not scale
- 3. This drawing must be read in conjunction with all other drawings / specifications / details for this project
- 4. Contractor must ensure they have the latest issued drawings / details prior to commencing work
- 5. All new work to conform to the local authority requirements/ Building Regulation Approval. Workmanship and standards to comply to the relevant British Standards and current Codes of Practice

TO BE READ IN CONJUNCTION WITH
DRAWING 10 200,10 201,10 202,10 203,10 204 REV A

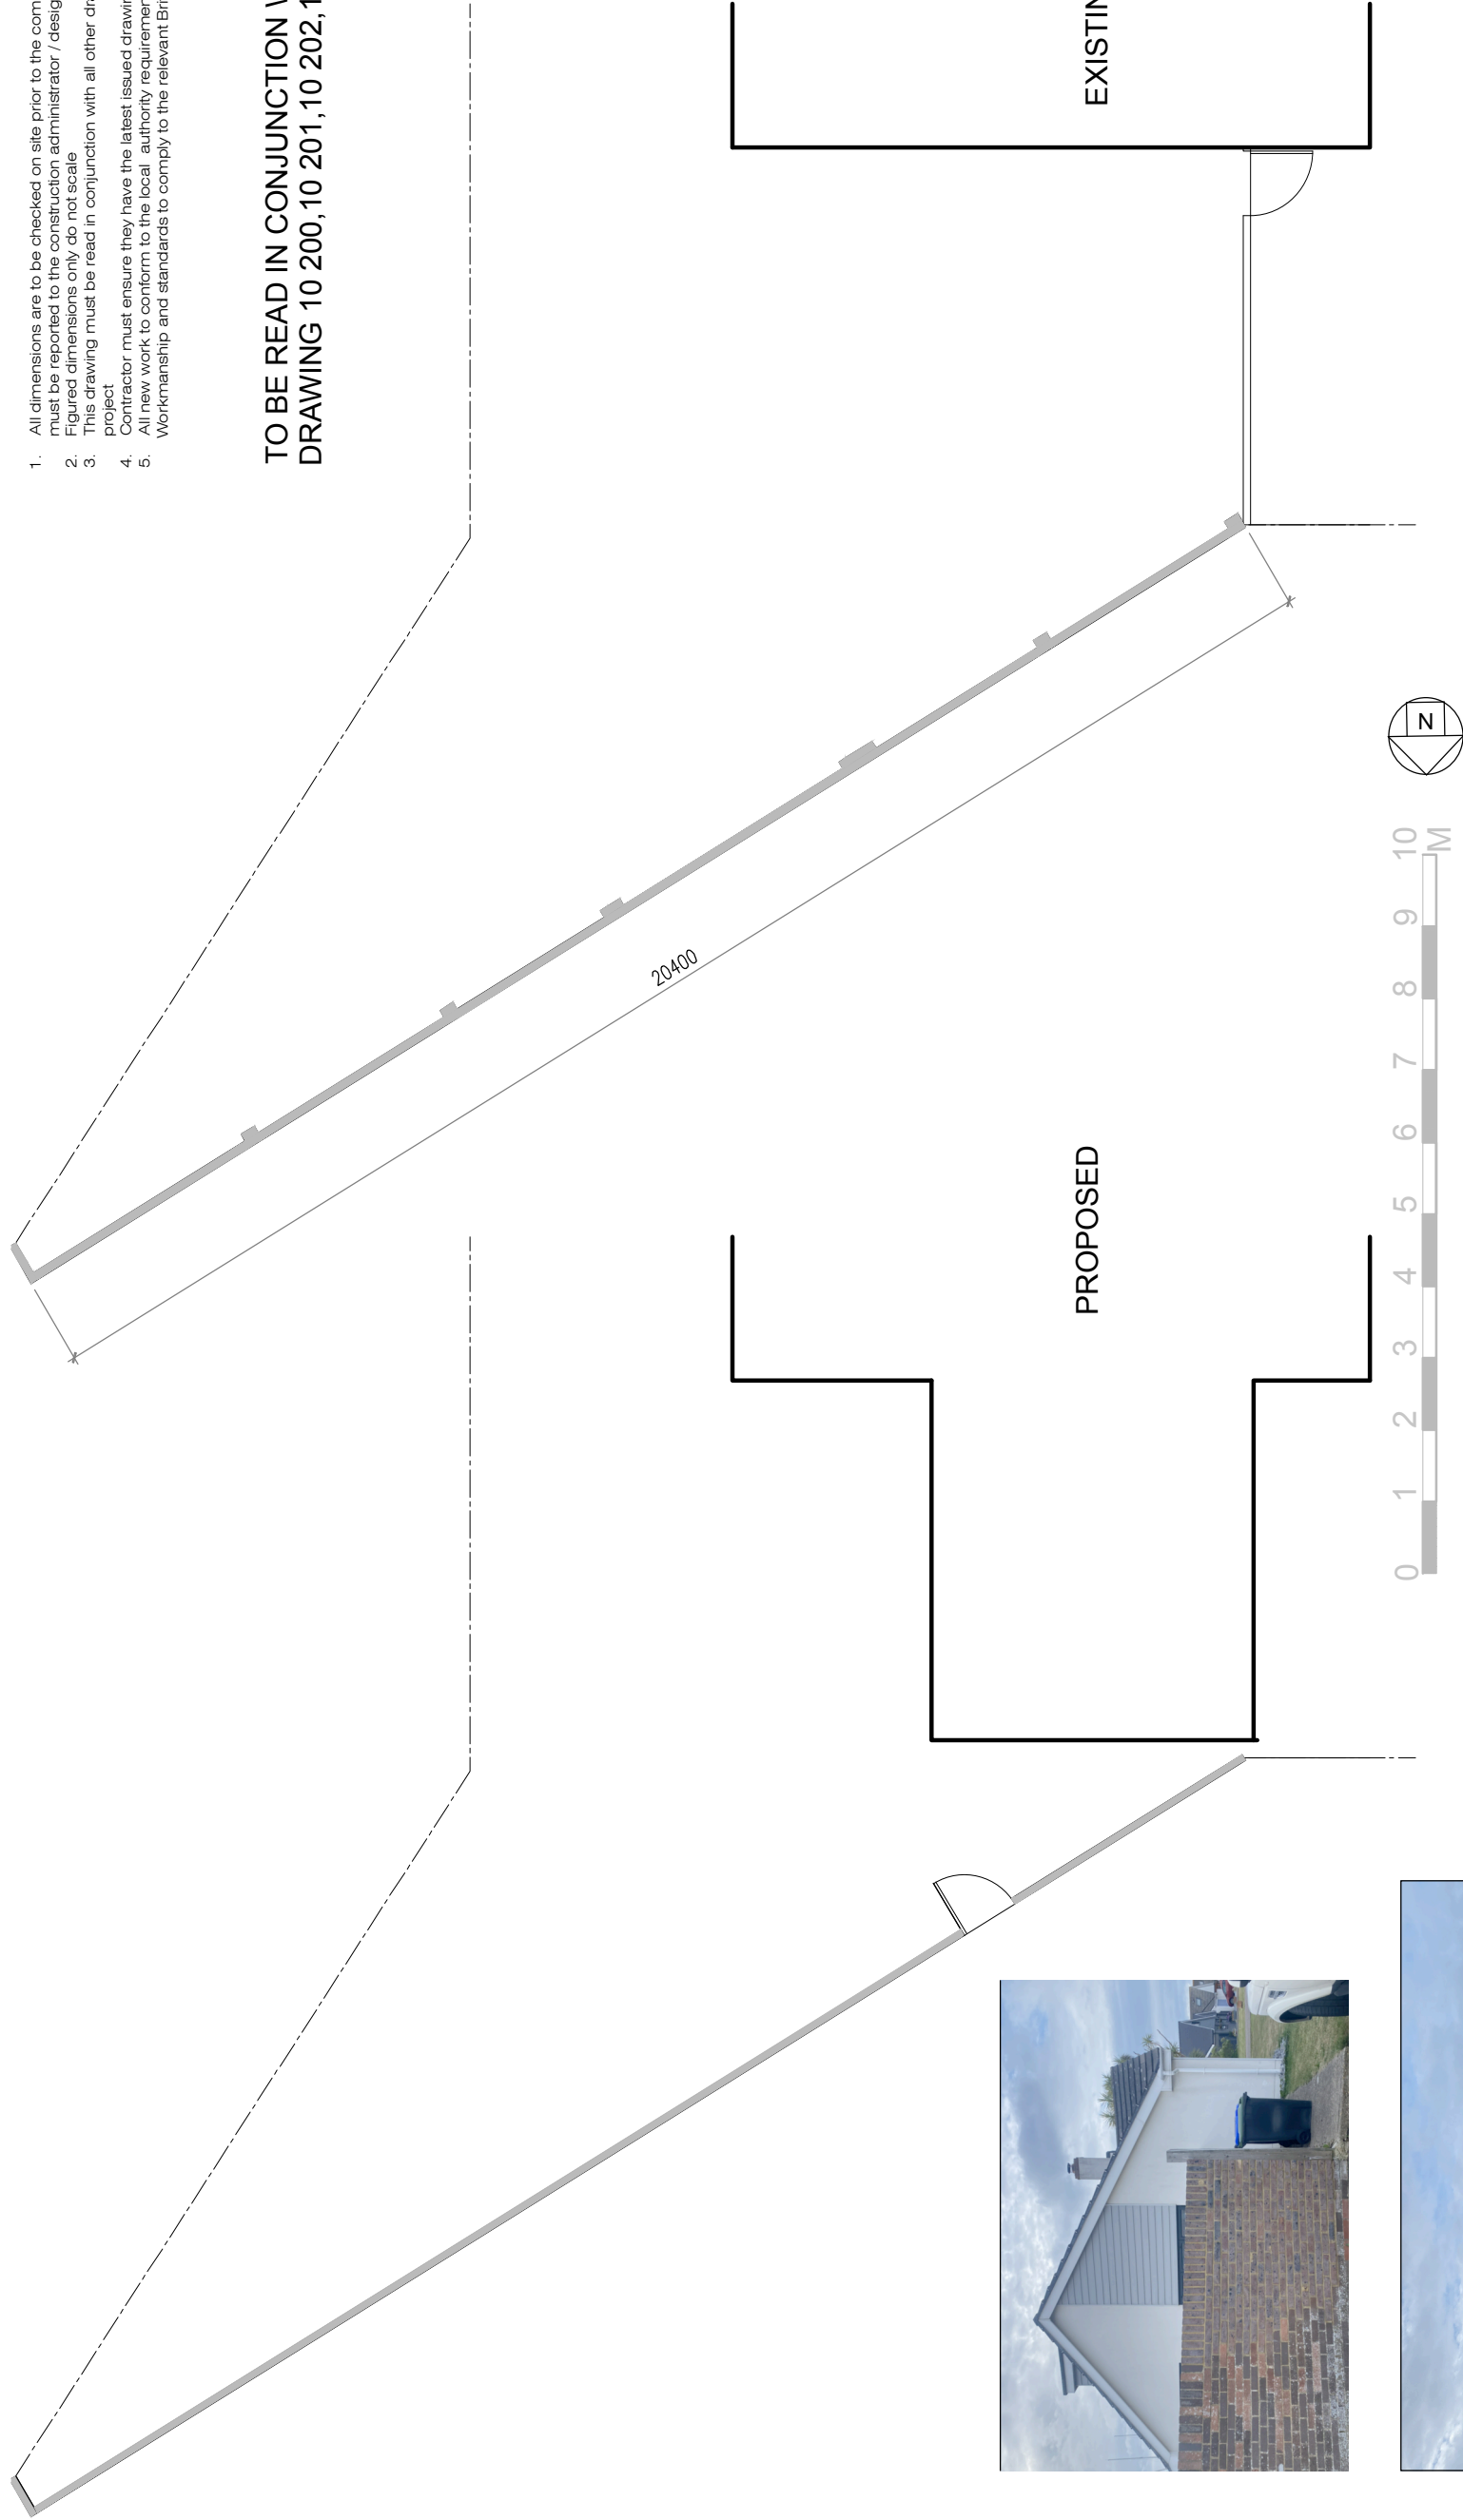

EXISTING BRICK WALL CAR PARK SIDE



EXISTING BRICK WALL GARDEN SIDE

