




South Elevation

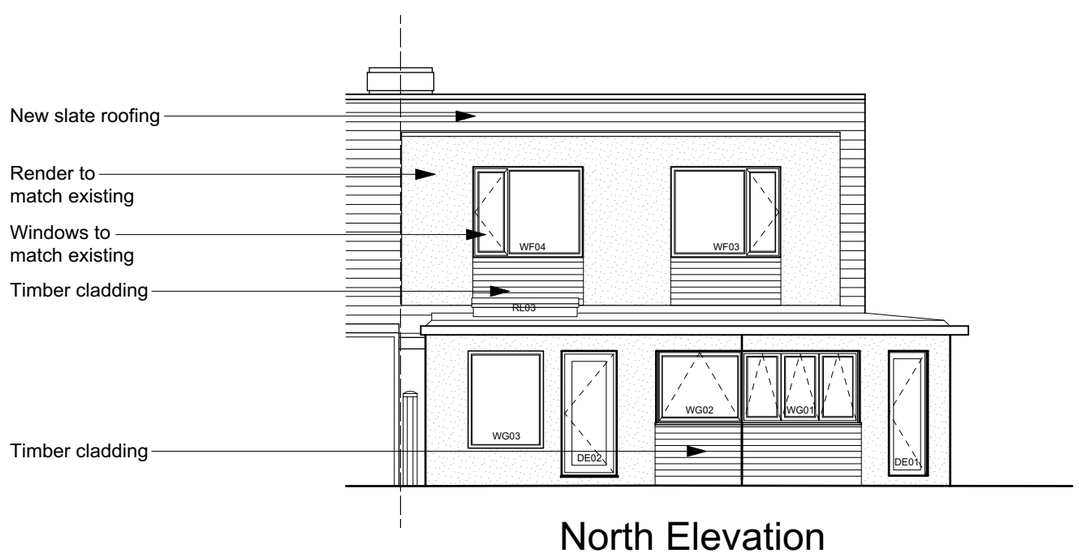

North Elevation

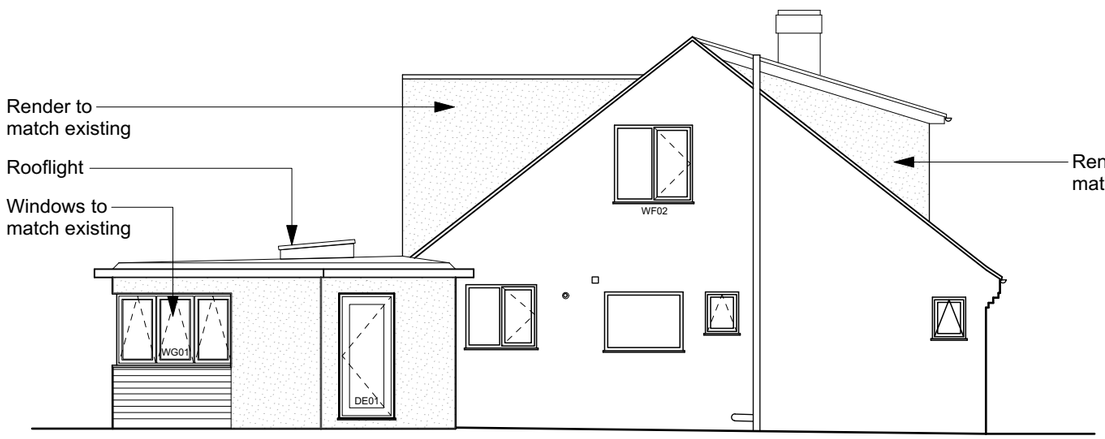

West Elevation

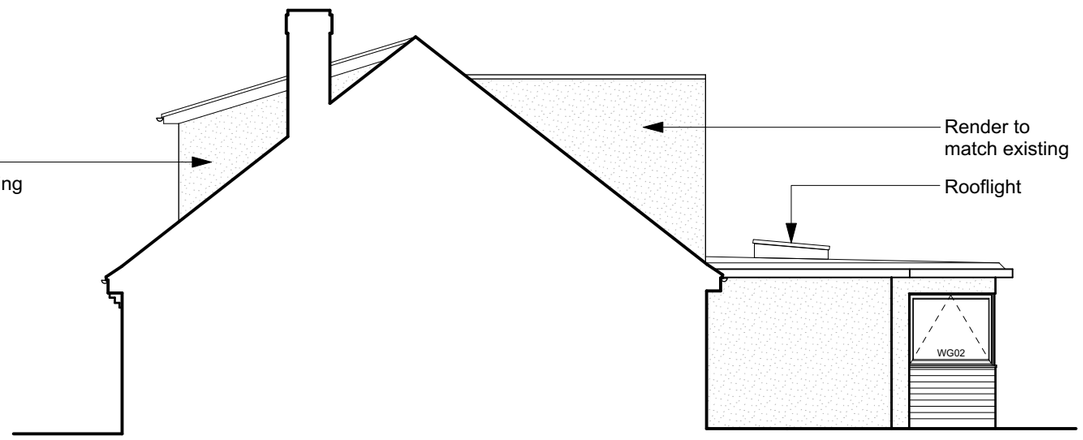

East Elevation

NOTES:

All dimensions must be checked on site and not scaled from this drawing.

0 1 2 3 4 5 M

Rev	Date	Revisions
A	06.08.20	Rear dormer width amended.

Sense Architects

Client

Mrs V Carden

Job Title

20 THE MARLINESPIKE,
SHOREHAM BEACH,
BN43 5RD

Drawing title

PROPOSED ELEVATIONS

Drg status

PLANNING

Scale 1:100@A3

Date JULY 2020

Drg.No **024/P/721**

Rev A