

Existing Garage Plan

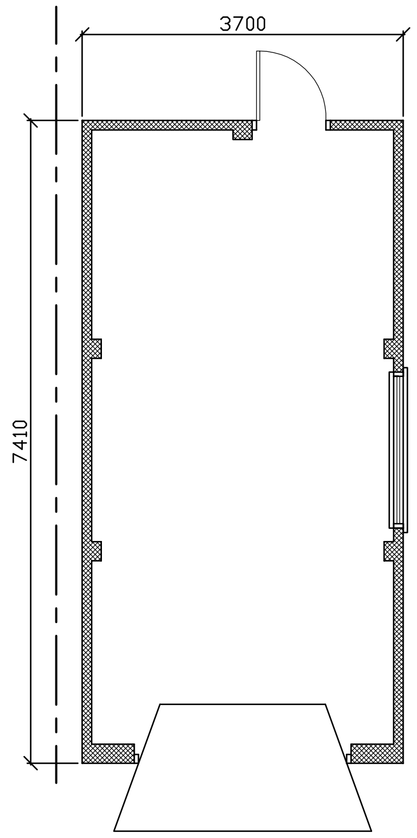

Proposed Garage Plan

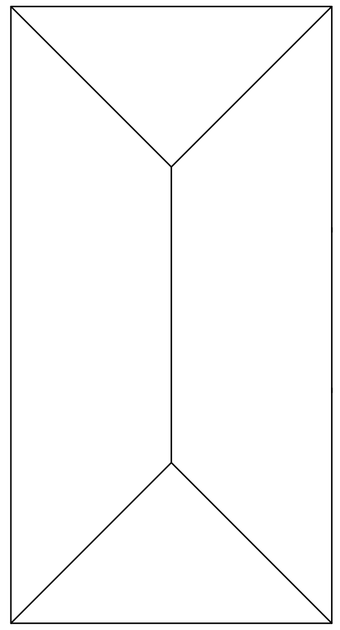

Proposed Roof Plan



SCALE 1:50

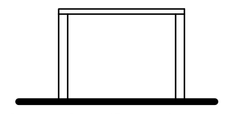

Existing Front (South) Elevation

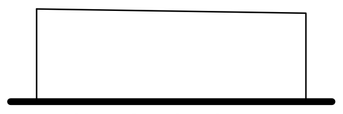

Existing Side (East) Elevation

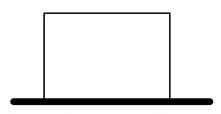

Existing Rear (North) Elevation

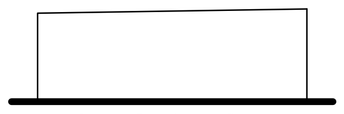

Existing Side (West) Elevation



SCALE 1:100

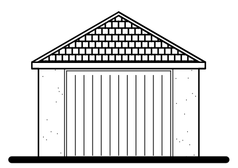

Proposed Front (South) Elevation

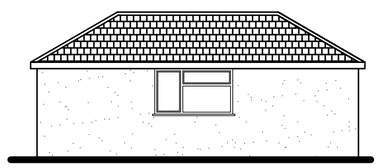

Proposed Side (East) Elevation

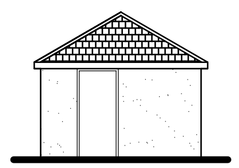

Proposed Rear (North) Elevation

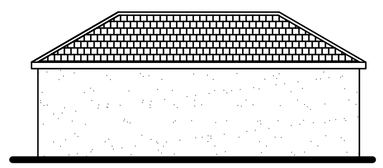

Proposed Side (West) Elevation

Tony Rogers
Building Consultants
Address: 40 Dawn Crescent, Upper Beeding
West Sussex, BN44 3WH
Telephone: 01903 815225 Fax: 01903 815225

Rev.	Date:	Revision Description:
A	Sept 2019	Garage enlarged by 300mm

Client: Mr O Hussein

Address: 76 Upper Brighton Road
Lancing
West Sussex
BN15 0LB

Project: Proposed ground floor extension and enlarged garage

Scale: 1:50 1:100
Paper Size A1

Date: July 2019

Drawing No: 19/1375/03

Drawn By: AWR

Revision: A