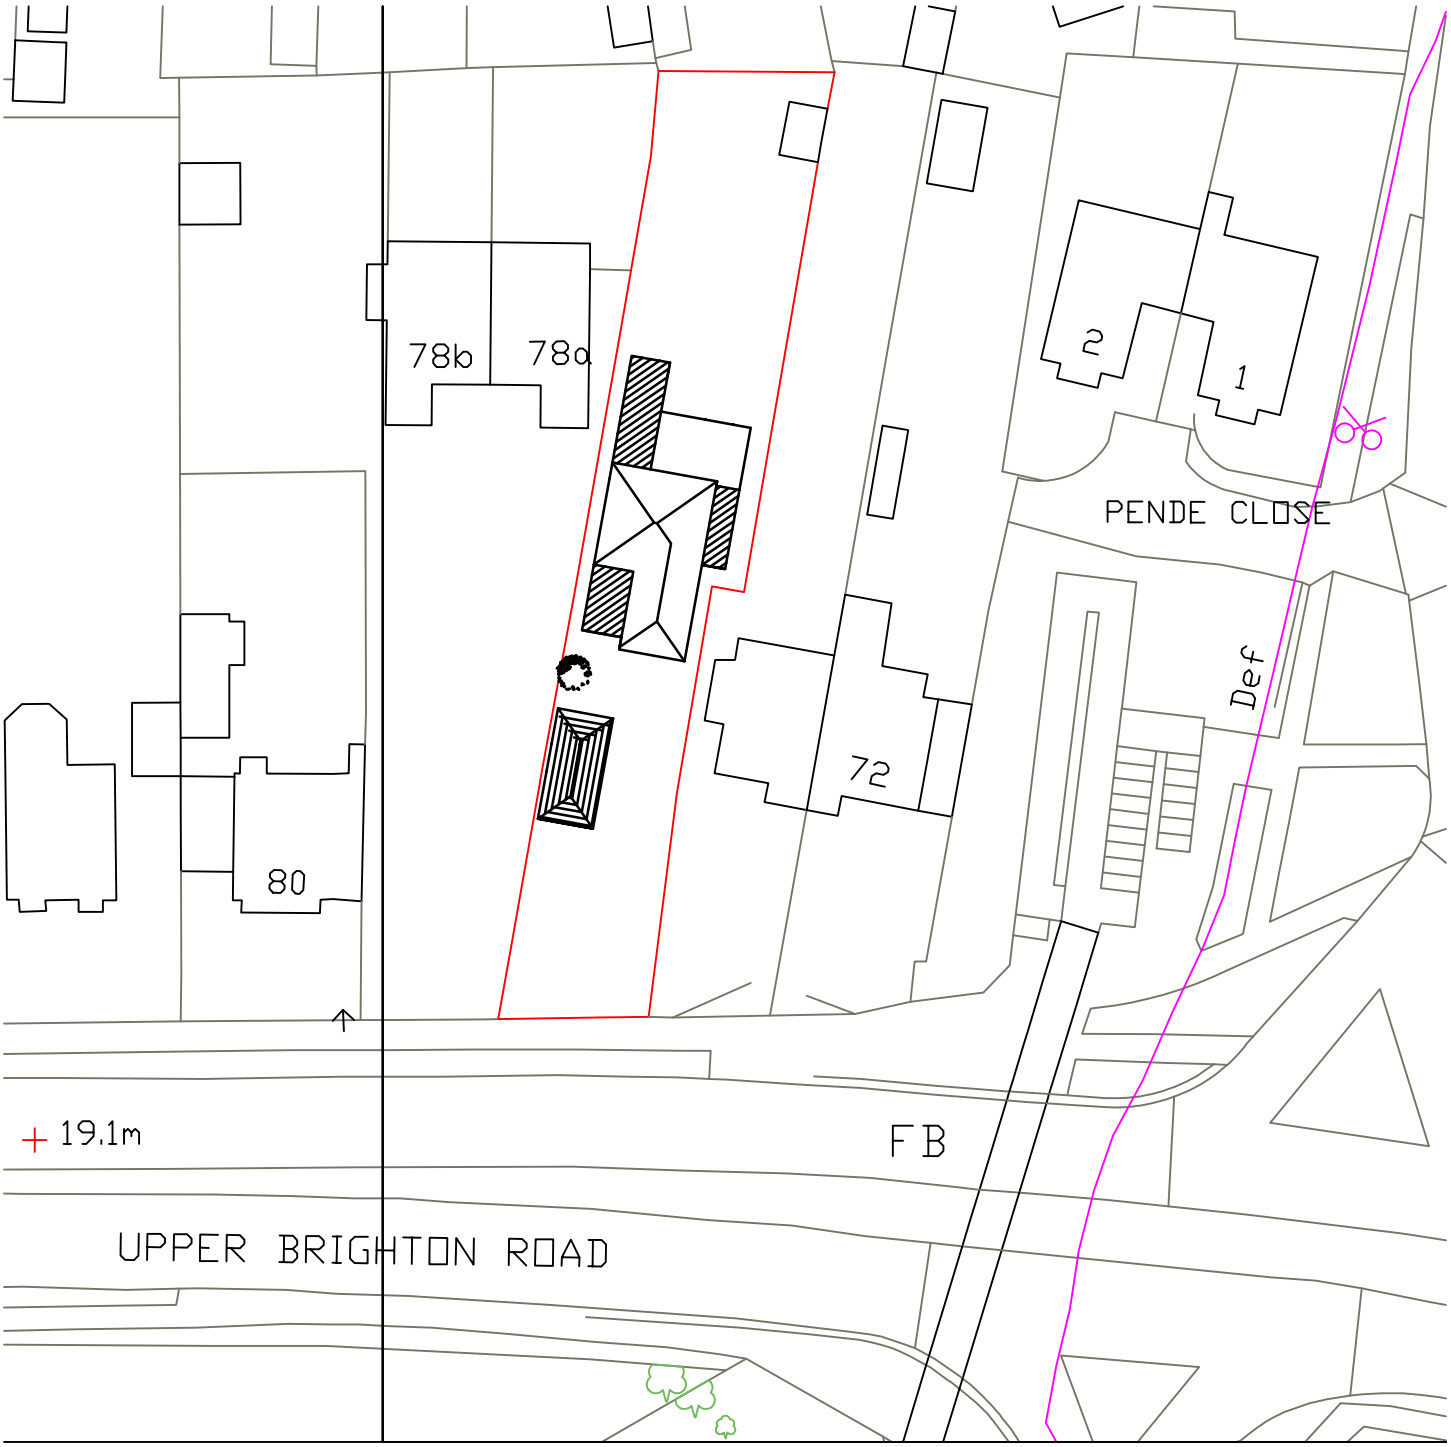

0 20 40 60 80

N

Metres
76 Upper Brighton Road
Lancing
Block Plan 1:500
A4 Paper
Amendment A Garage increased by
300mm and moved south by 300mm