




South Elevation

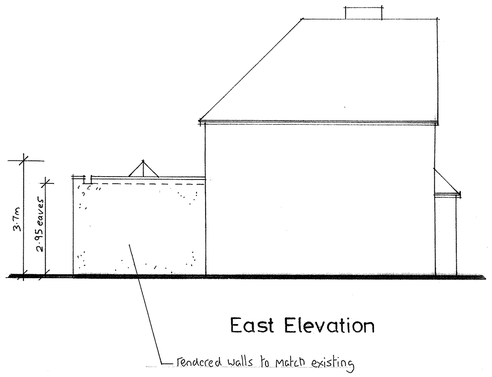


East Elevation

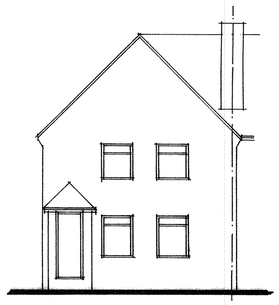


North Elevation

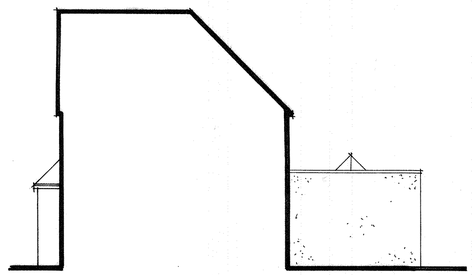

West Elevation

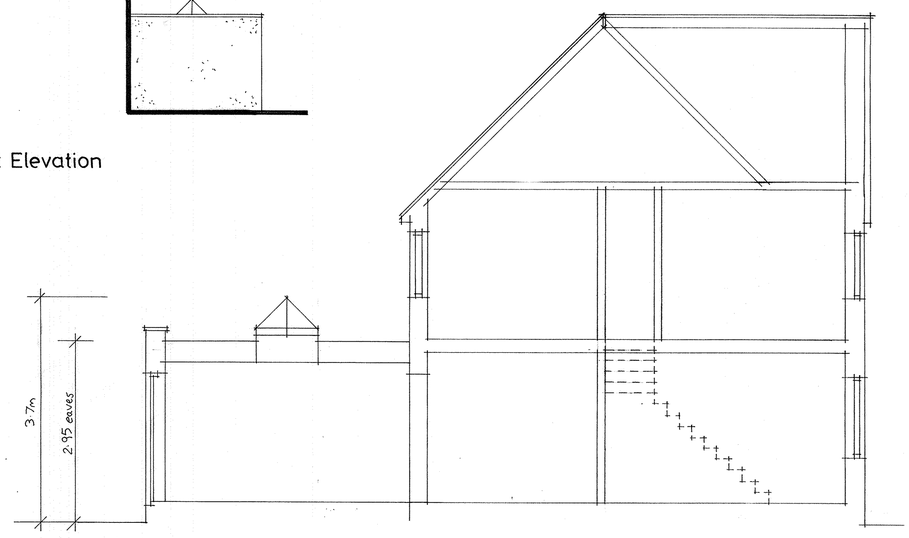


Section

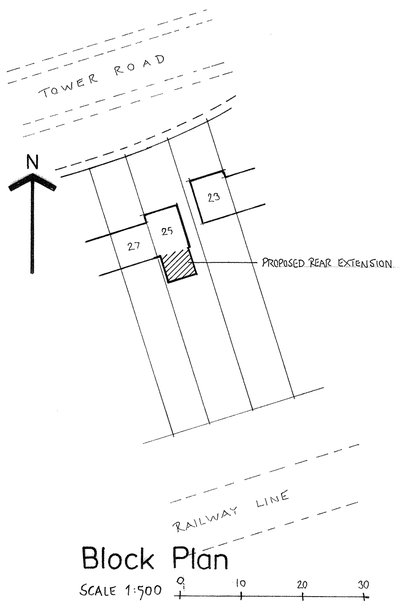


Block Plan


SCALE 1:500 0 10 20 30

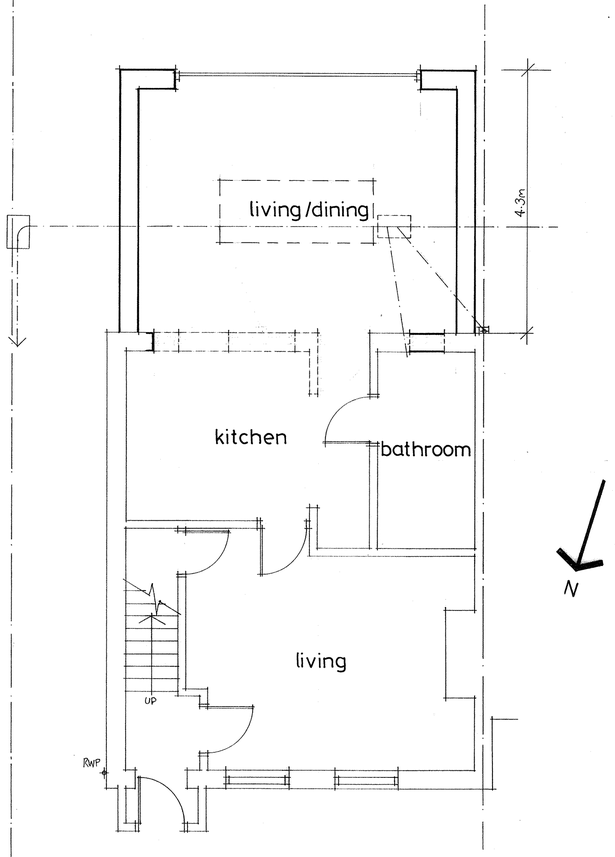

Ground Floor Plan

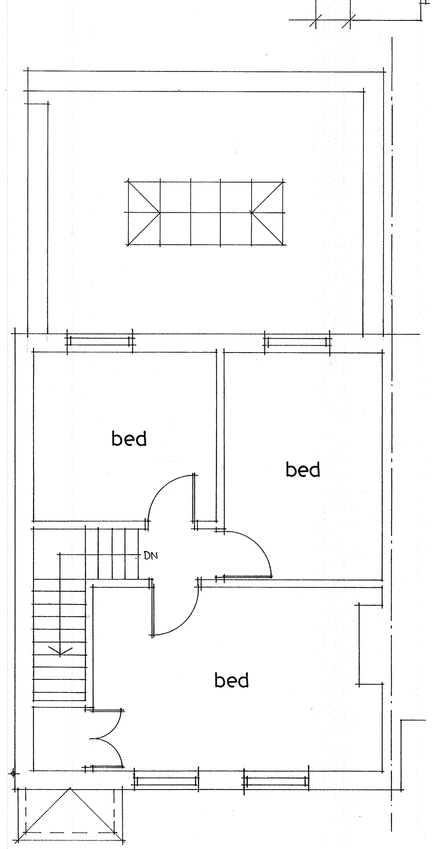

First Floor Plan

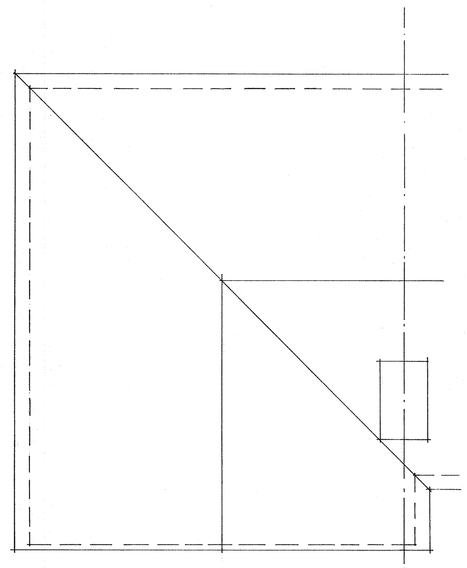

Roof Plan

A1 PAPER SIZE SCALE 1:50 0 1 2 3 4 5

1:100 0 1 2 3 4 5 6 7 8 9 10

Do not scale from this drawing all dimensions must be checked on site. This drawing is the sole copyright of Insite Planning Ltd.

Insite Planning Ltd
5 Beechwood Avenue
Brighton, East Sussex
BN1 8ED
Tel: 01273 558118
Email: insiteplanning@yahoo.co.uk

Client:

Job:
25 Tower Road
Lancing

Proposed Single Storey Rear Extension

Date: May 2022 Scale: 1:50, 1:100

Drawing No. 1834 / 2377