

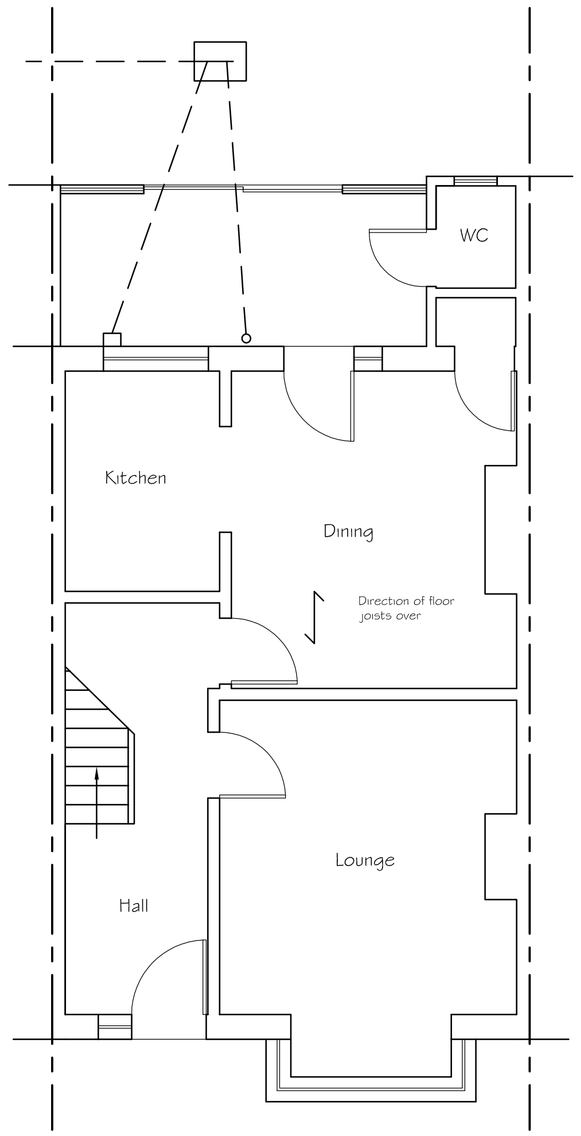


Existing Ground Floor Plan

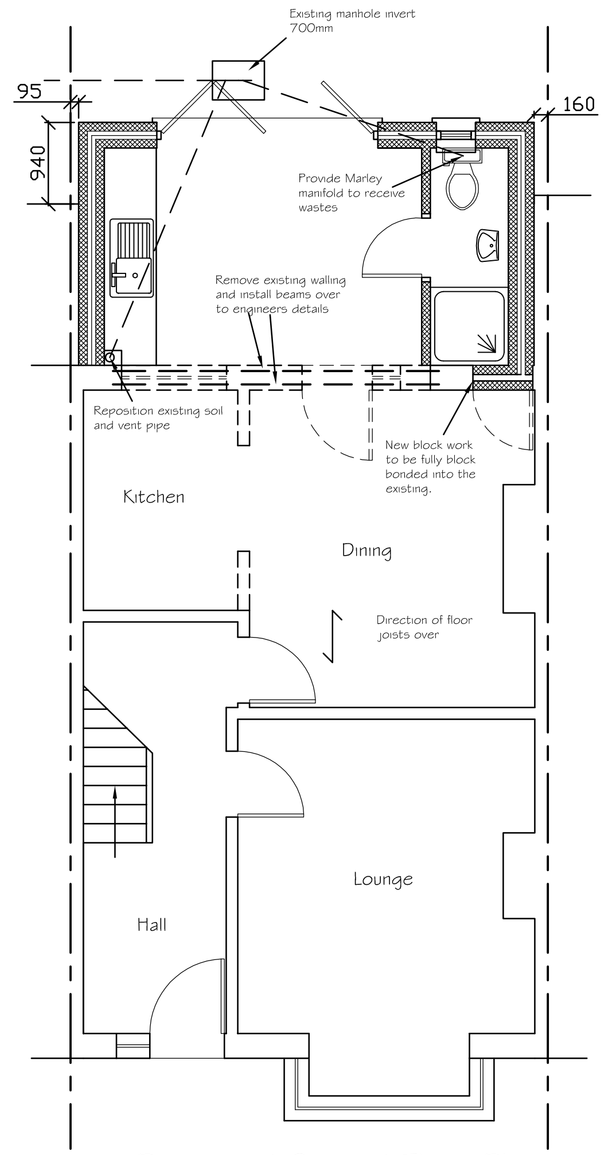


Proposed Ground Floor Plan

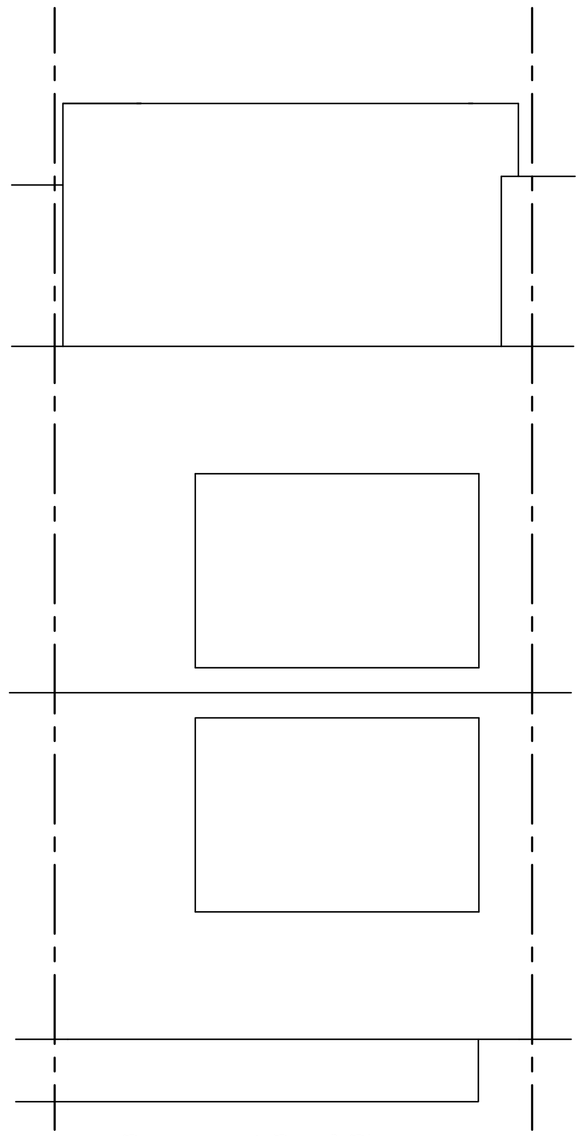


Proposed Roof Plan




SCALE 1:50

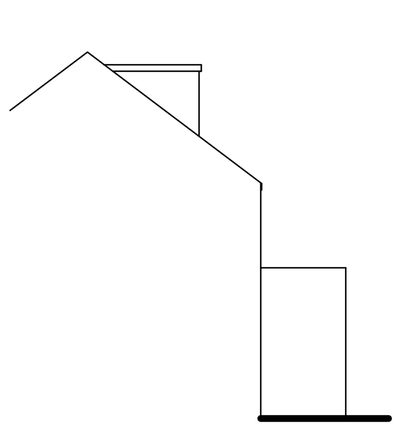


Existing Side (North) Elevation

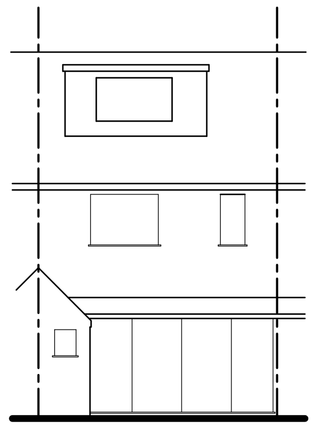


Existing Rear (West) Elevation

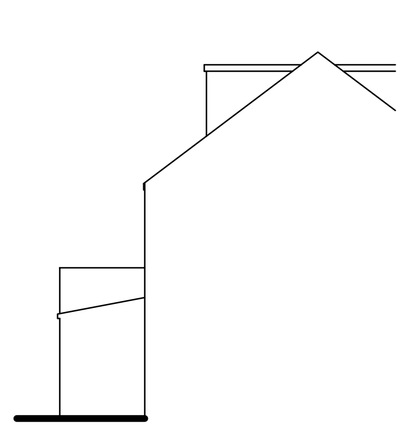


Existing Side (South) Elevation

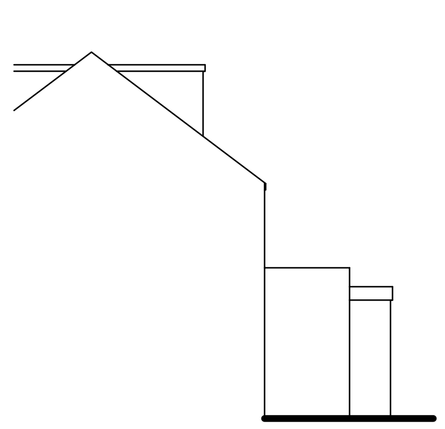

Existing Side (North) Elevation

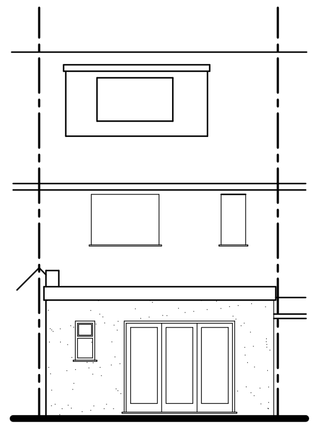

Existing Rear (West) Elevation

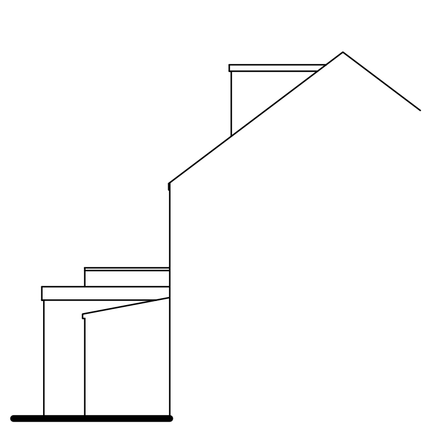

Existing Side (South) Elevation



SCALE 1:100

Tony Rogers
Building Consultants
Address: 40 Dawn Crescent, Upper Beeding
West Sussex, BN44 3WH
Telephone: 01903 815225 Fax: 01903 815225

Rev.	Date:	Revision Description:
A	March	Extension moved 100mm further from north boundary

Client: Mr P Ginnelly

Address: 22 St Richards Road
Portslade
East Sussex
BN41 1PA

Project: Proposed single storey rear extension

Scale: 1:50 1:100
Paper Size A1

Date: January 2018

Drawing No: 18/1275/01

Drawn By: AWR

Revision: A