BLOCK PLAN. SCALE 1:500

N

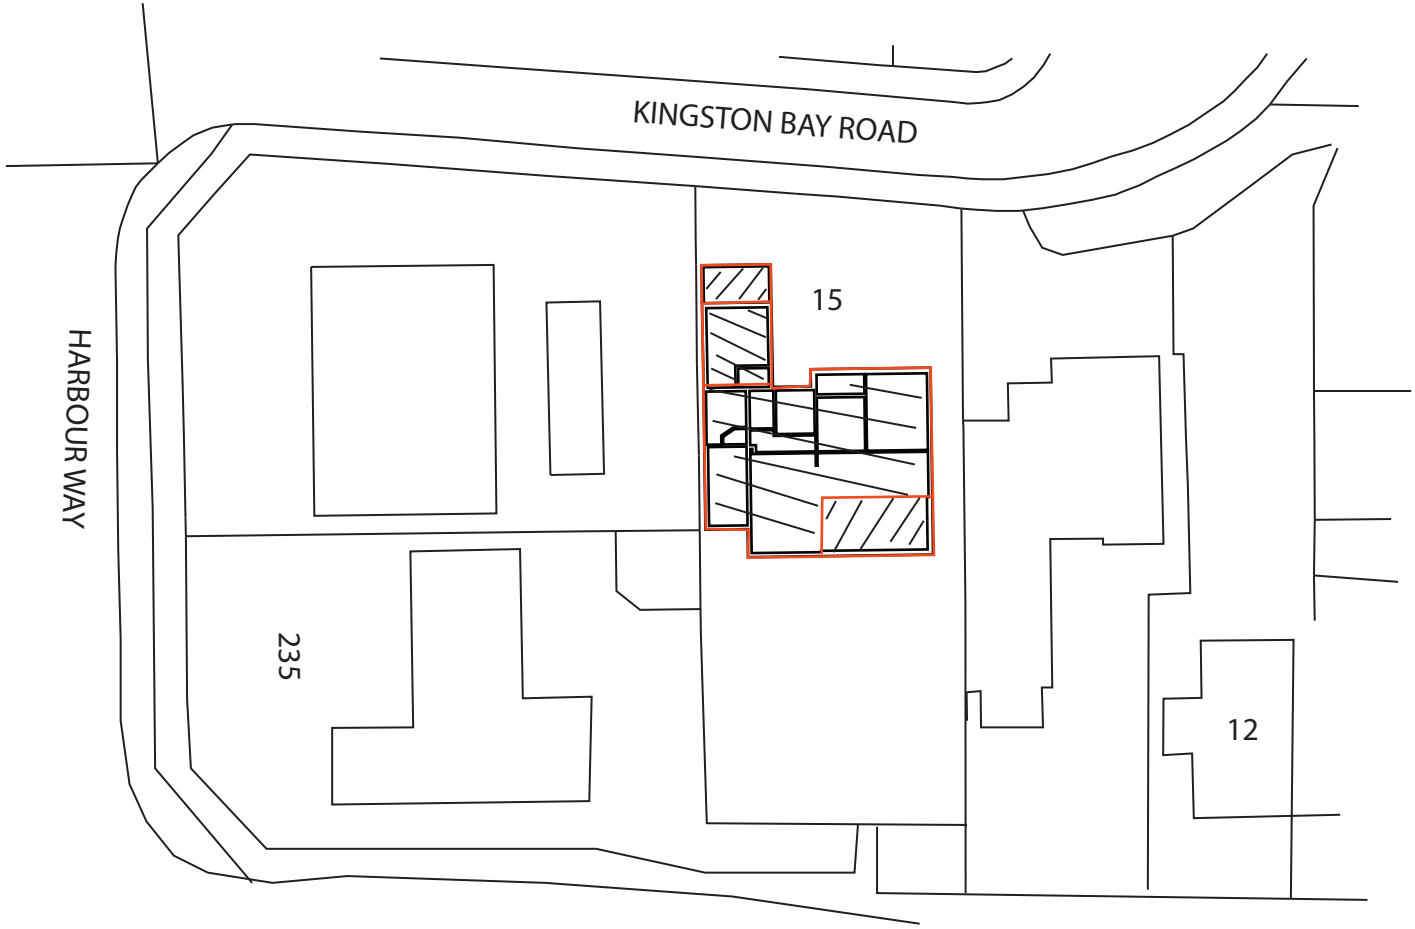

© copyright:- TIM & BETH CRIPPS

15 KINGSTON BAY ROAD
SHOREHAM BY SEA

Drawing Title:
PROPOSED SITE BLOCK PLAN

1:500 Scale Bar

5m | 10m | 15m | 20m

BLOCK PLAN	SCALE	1:500	A4	Drawing No.- **15KBR.BP**	Rev:	**Date:- 13-05-2024**