
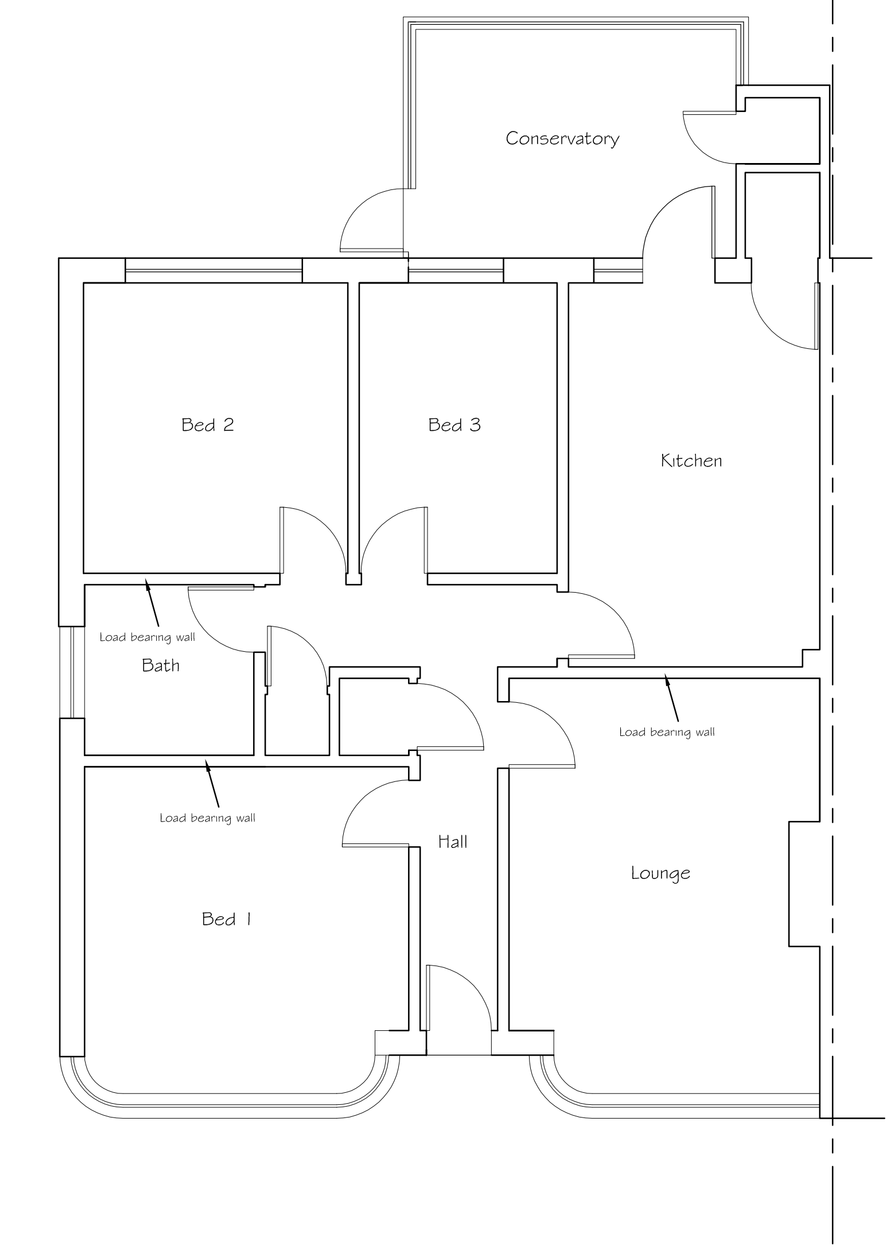



Existing Ground Floor Plan

0 0.5 1 2 3 4 5 6 7 8 9 10


SCALE 1:50

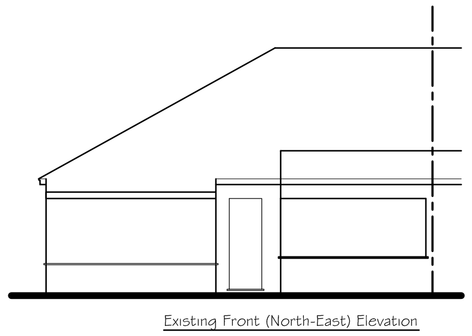


Existing Front (North-East) Elevation

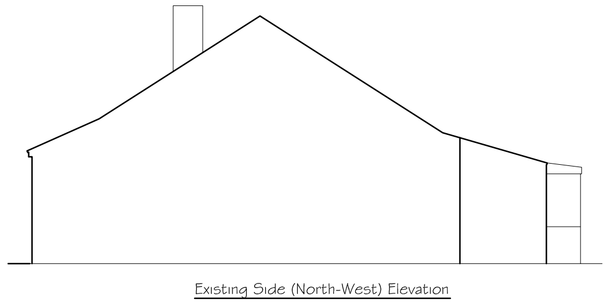

Existing Side (North-West) Elevation

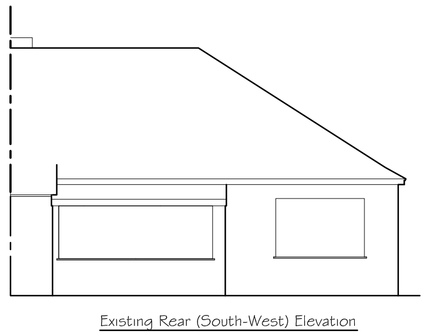

Existing Rear (South-West) Elevation

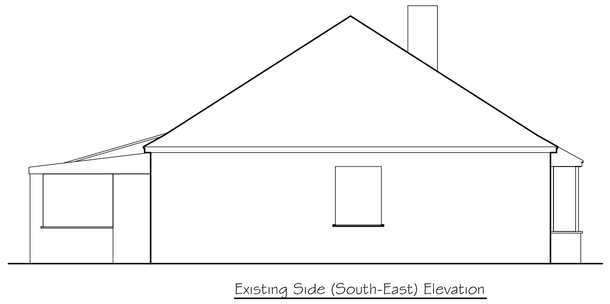

Existing Side (South-East) Elevation

0 0.5 1 2 3 4 5 6 7 8 9 10

SCALE 1:100

Tony Rogers
Building Consultants
Address: 40 Dawn Crescent, Upper Beeding
West Sussex, BN44 3WH
Telephone: 01903 815225 Fax: 01903 815225

Rev.	Date:	Revision Description:

Client: Mr & Mrs B Morley

Address: 3 The Drive
Lancing
West Sussex
BN15 8PT

Project: Proposed rooms in roof with hip to gable and rear dormer

Scale: 1:50 1:100
Paper Size A1

Date: August 2020

Drawing No: 20/1421/1

Drawn By: AWR

Revision: