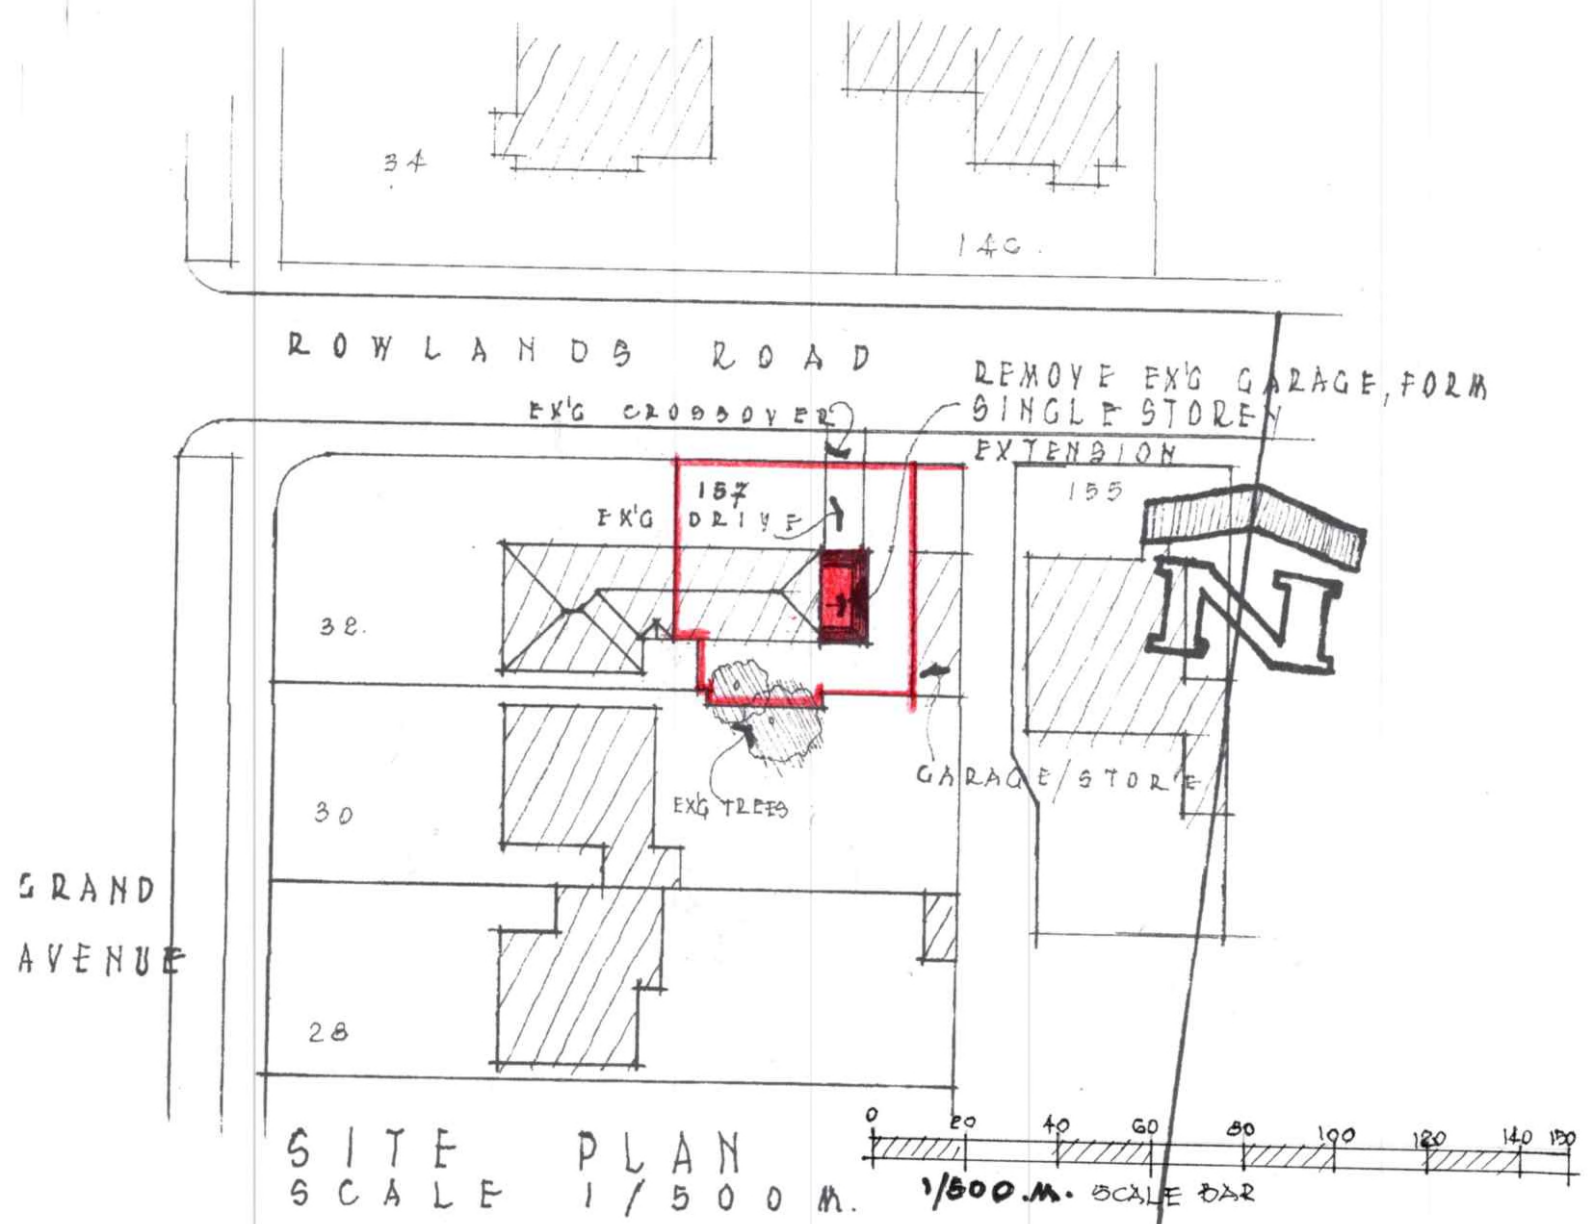

SITE PLAN
SCALE 1/500 M.

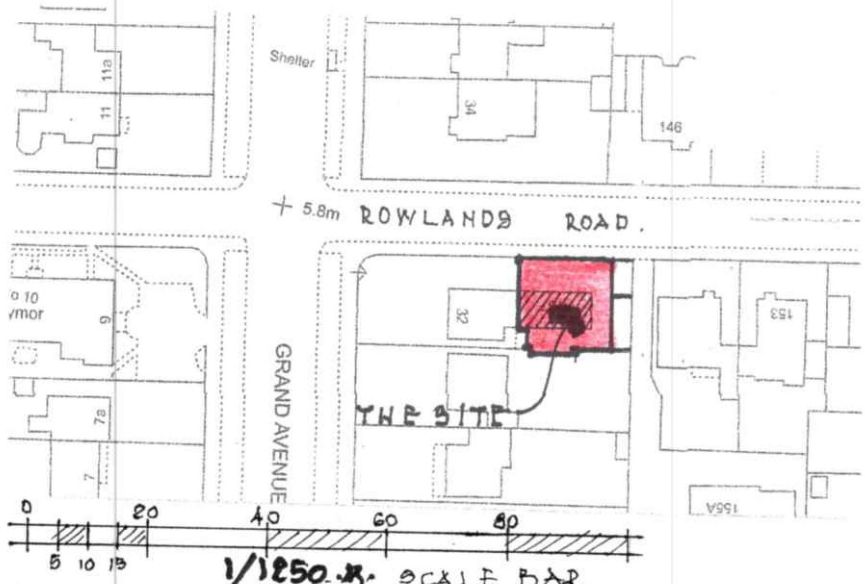

LOCATION PLAN.
SCALE 1/1250.

GORDON F DIXON
0785-7648 744.

LOCATION & SITE PLAN, 157, ROWLANDS ROAD, WORTHING BN11 3LH.

A.4. SHEET.

SCALE • AS SHOWN
DATE • NOV! 2023

DRG.
23/11SLP.