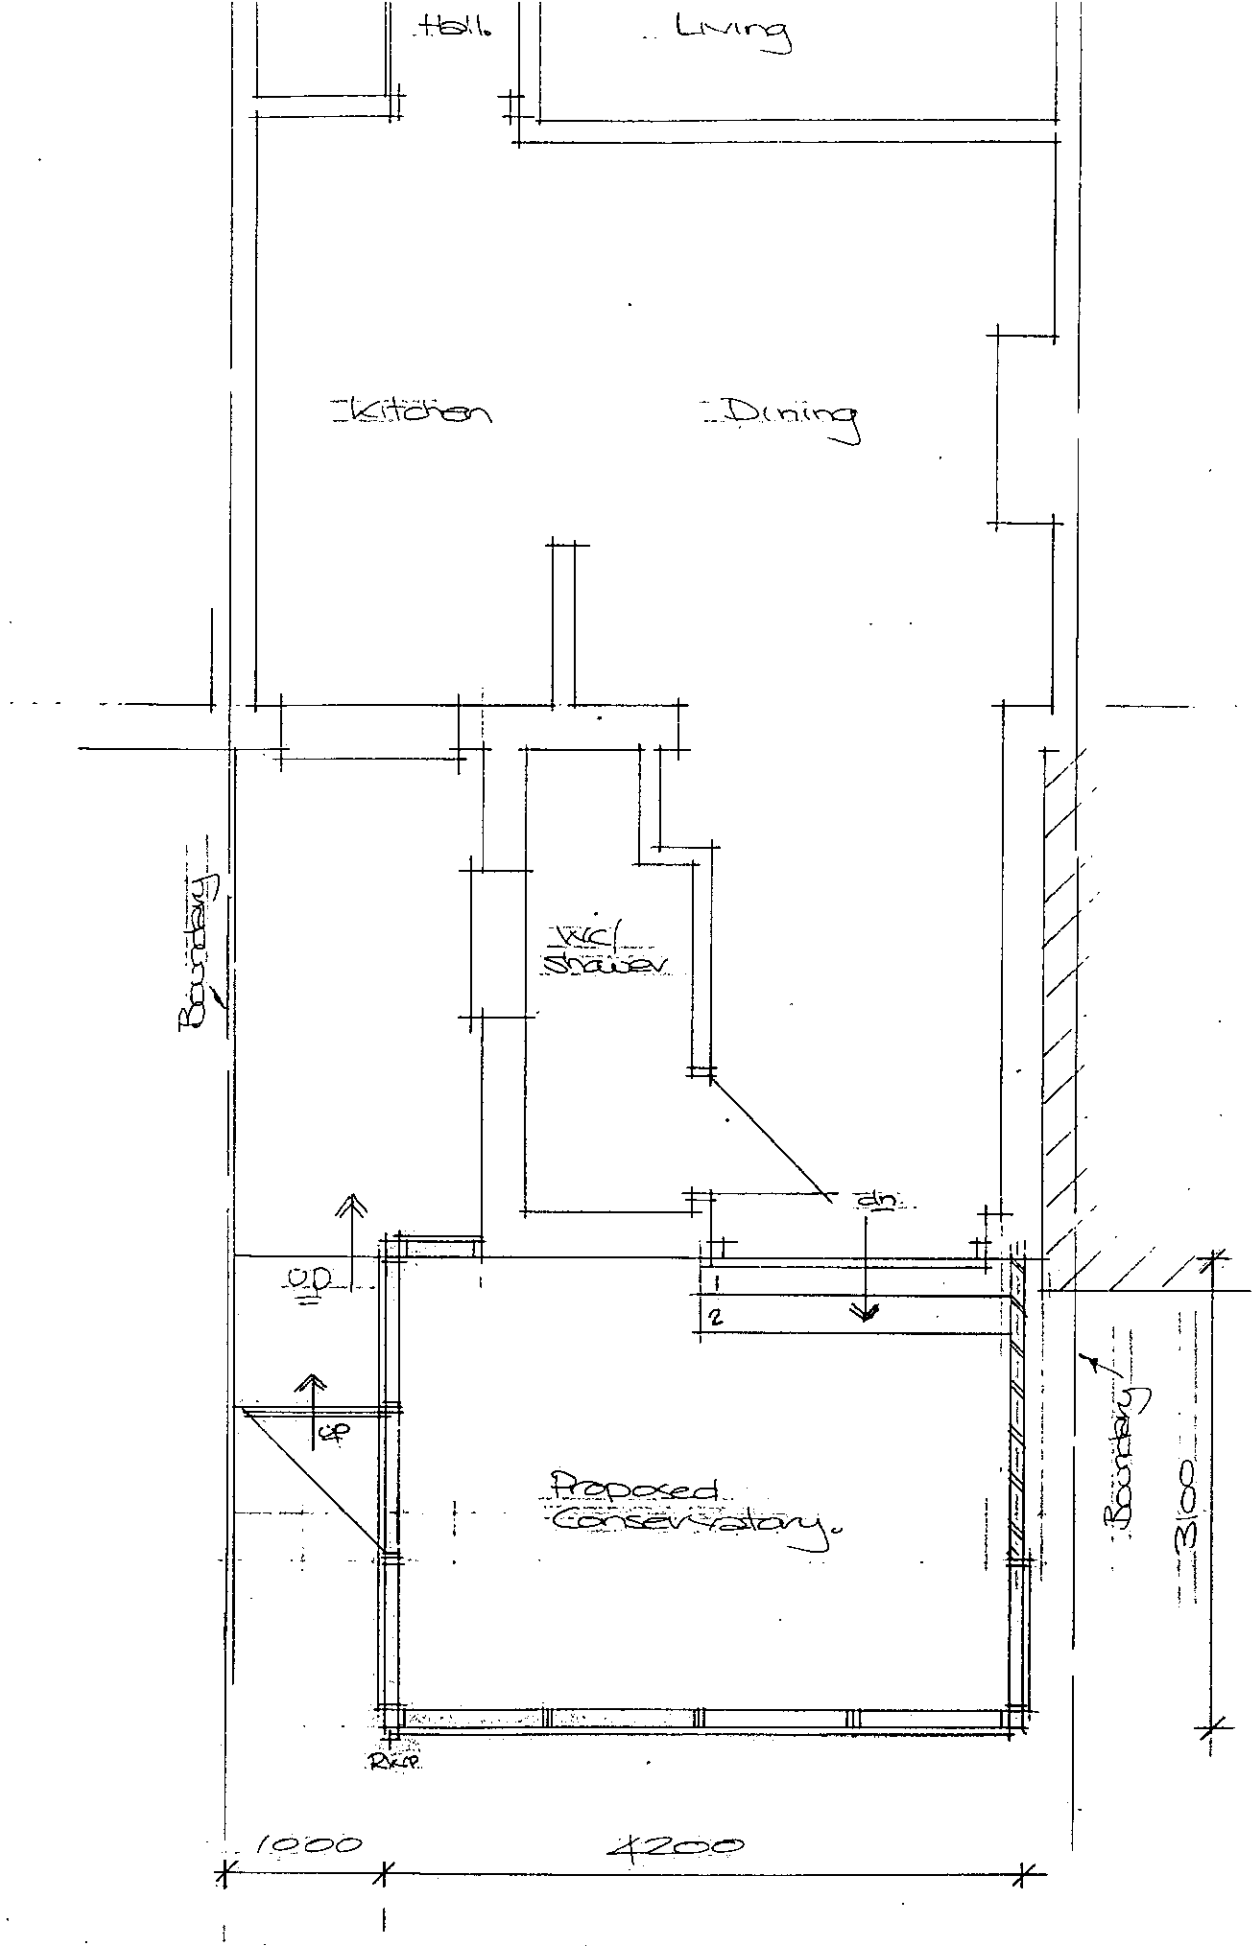

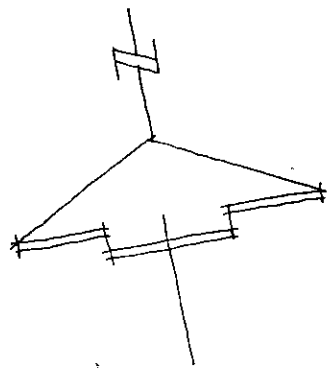

ADUR DISTRICT COUNCIL
PLANNING DIVISION
PLAN No. AWDM/0717/11
DATE RECEIVED

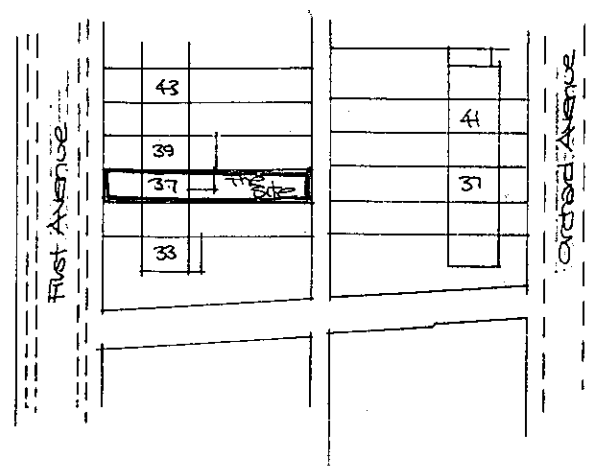

Location Plan. scale: 1/1250.

Proposed Conservatory : for Mrs Teasdale.
37 First Avenue
Ferring
West Sussex BN12 5QG

Drawing No 37/2.