Proposed Conservatory for this Teasdale
31 First Avenue
Lancing
West Sussex BH12 2DQ

Proposed Side Elevation.

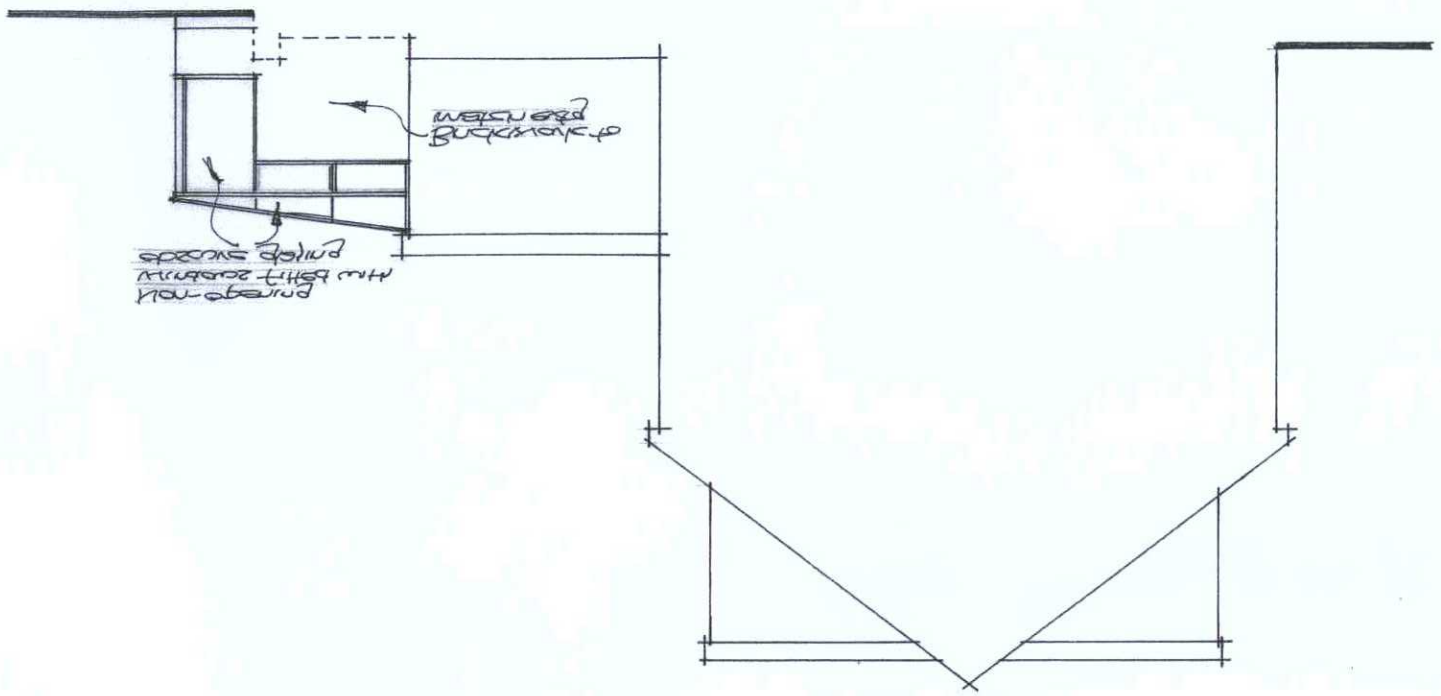

Elevations: 1/100°

Proposed Rear Elevation.

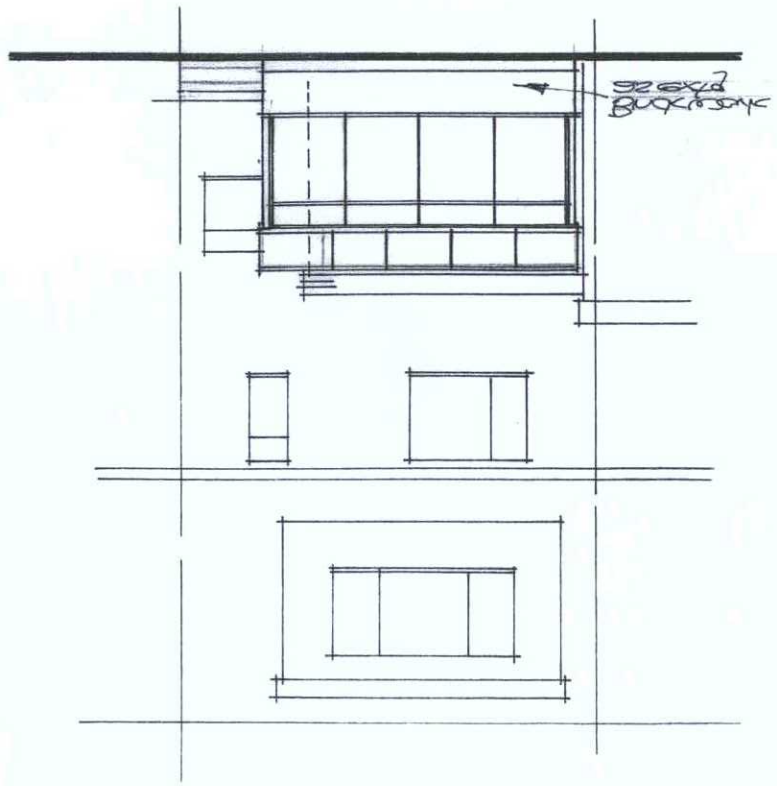

Proposed Side Elevation.

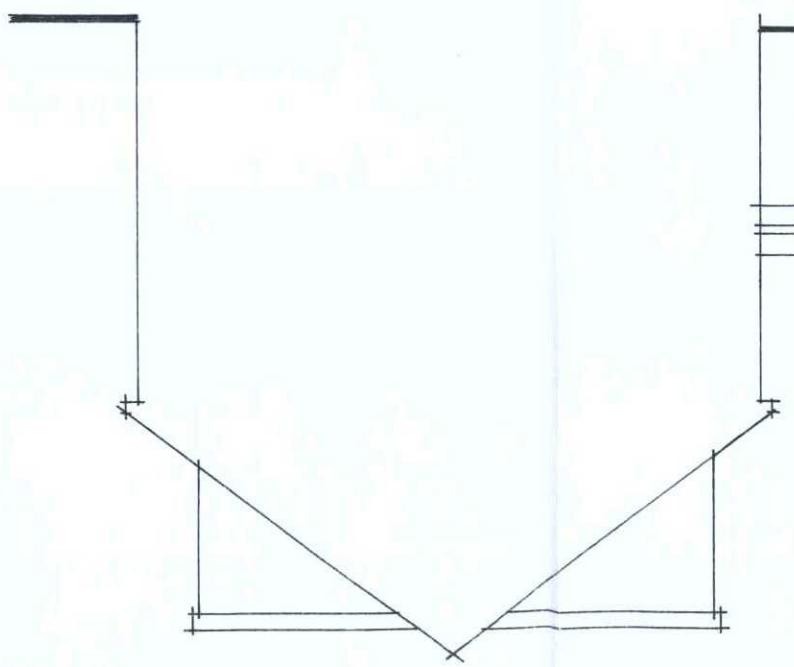

Scale: 1/500
Proposed Roof Plan

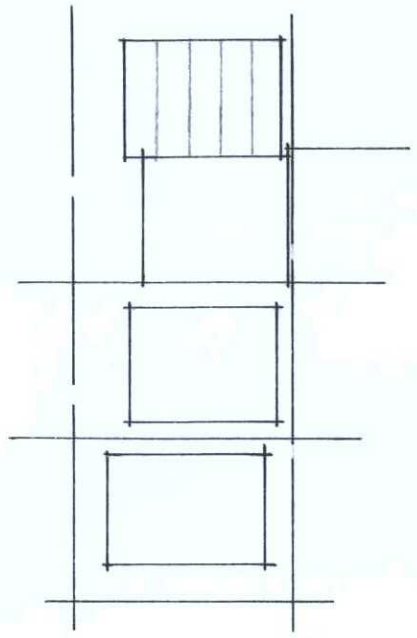

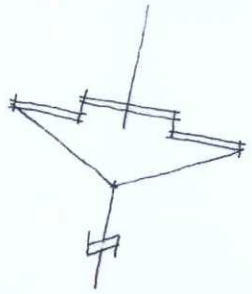

Drawing No. 31/3°

Site Plan. Scale: 1/200

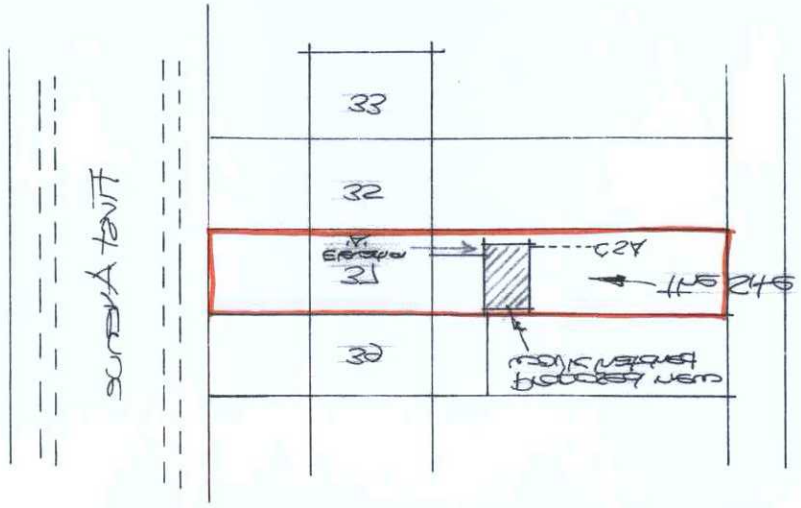

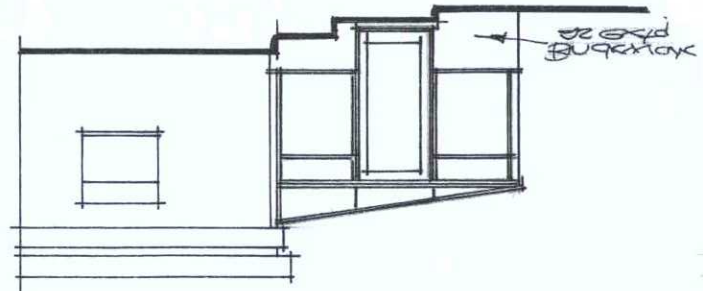

Elevation A°

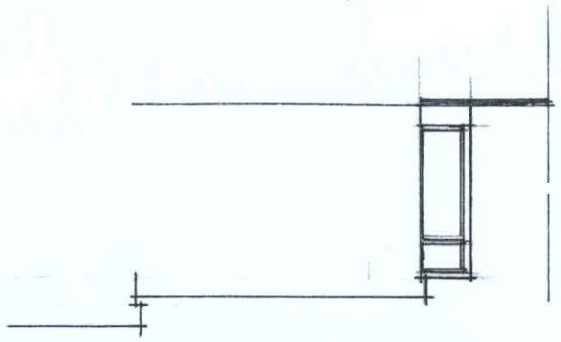

RECEIVED
DATE
PLAN No. 11/1/10/mdpw
PLANNING DIVISION
ADUR DISTRICT COUNCIL