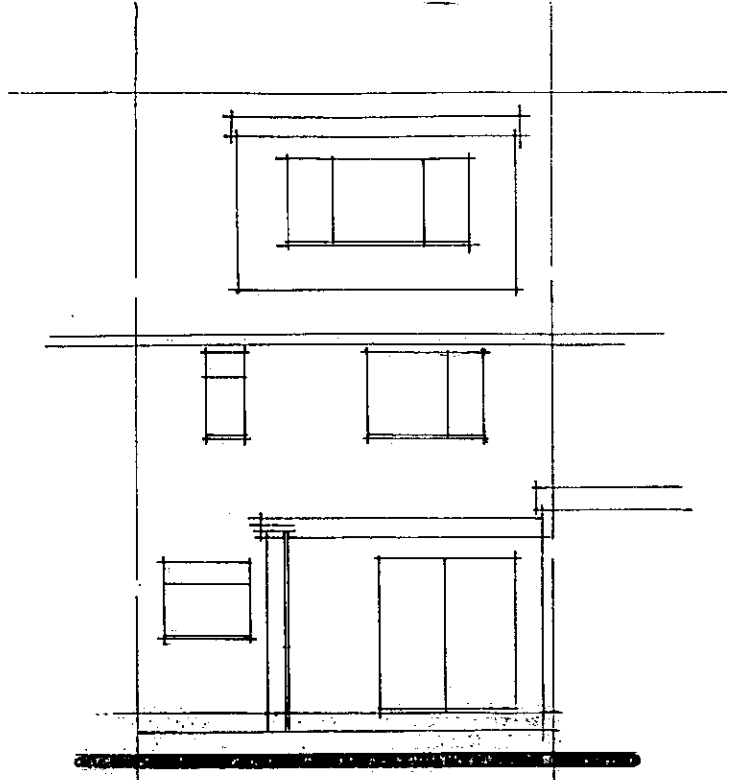

Existing Rear Elevation.

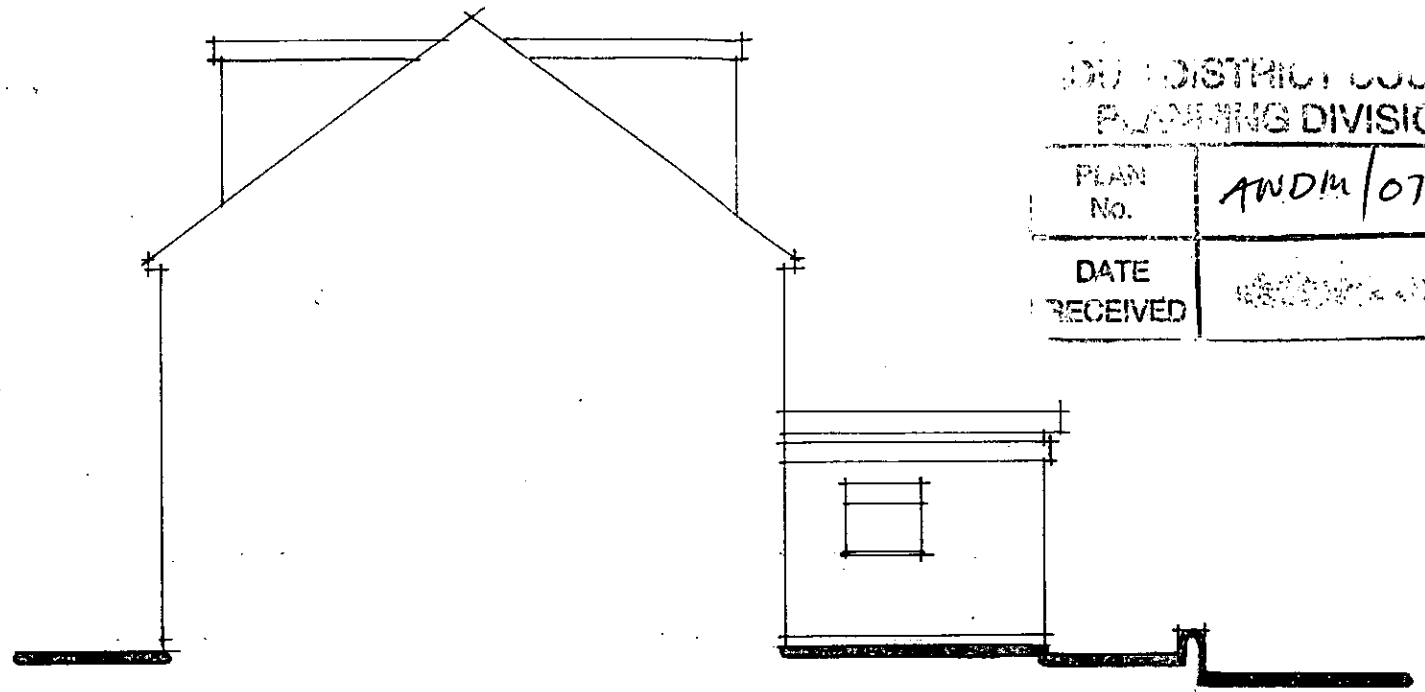

Existing Side Elevation.

DISTRICT COUNCIL
PLANNING DIVISION
PLAN No. ANDM/0717/11
DATE RECEIVED

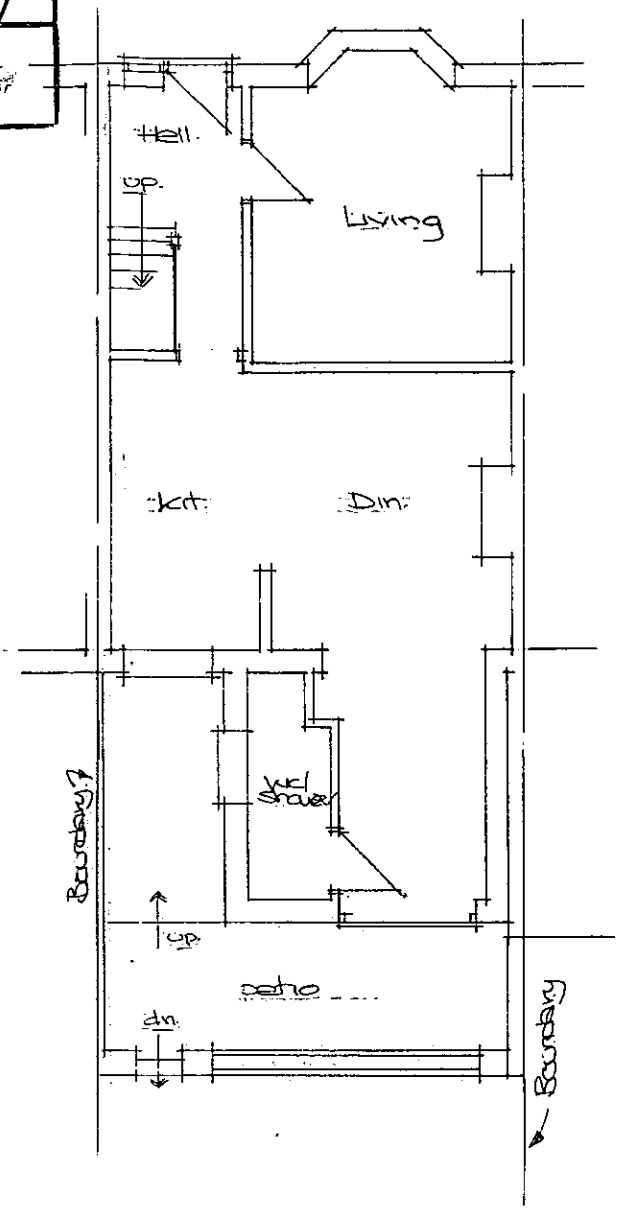

Existing Ground Floor Plan.
Scale: 1:100.

Elevations 1:100.

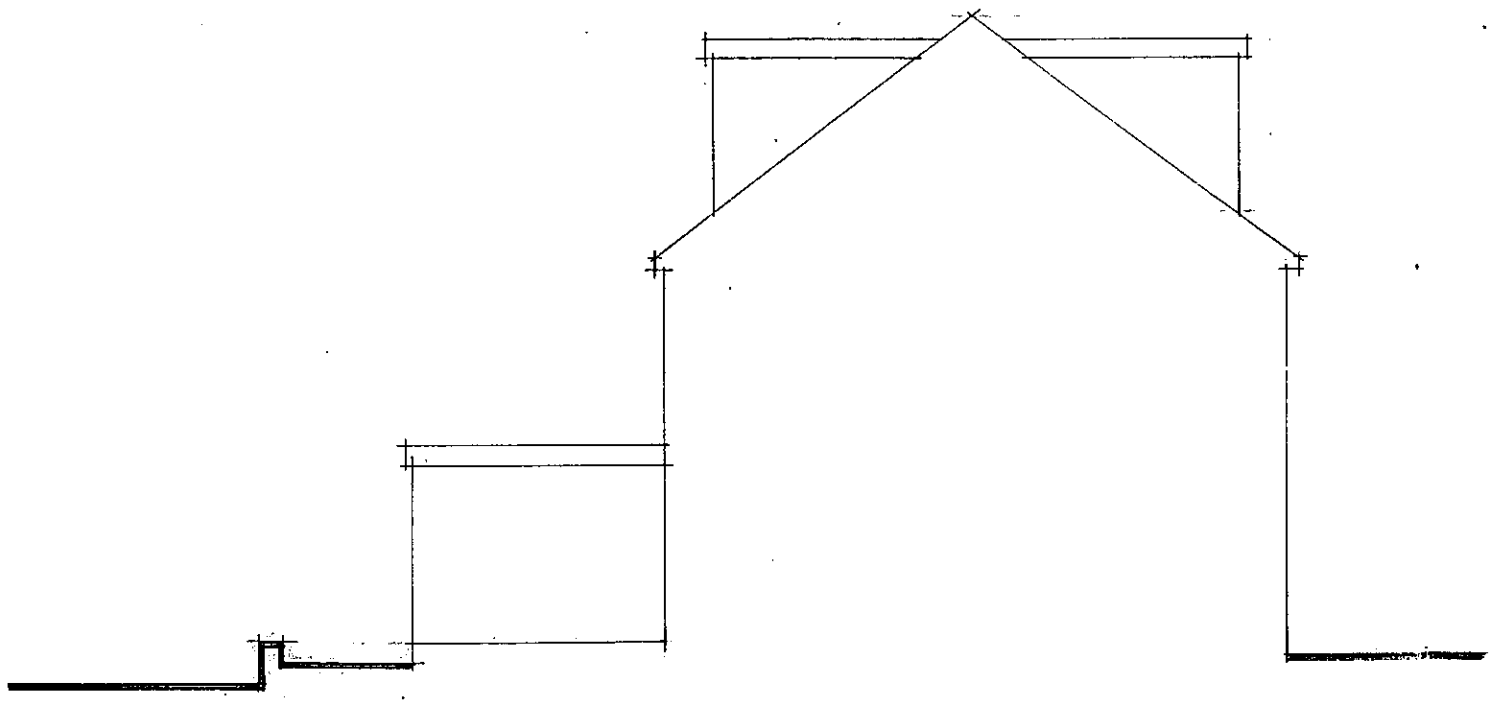

Existing Side Elevation.

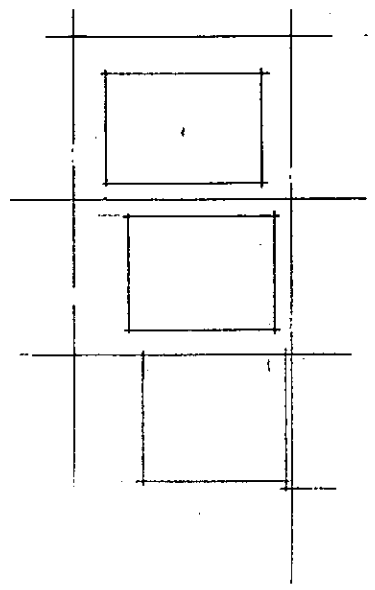

Existing Roof Plan.
Scale: 1:200

Proposed Conservatory for Mrs Teesdale
37 First Avenue
Hanang
West Sussex BH15 9QG.

Drawing No. 37/1