
T.P. OFFICE COPY

Block Plan - 48 Rowlands Road, Worthing, BN11 3JT

BOROUGH OF WORTHING
DEPOSITED 20.04.10
WB TP REF No. 10/0259/FULL

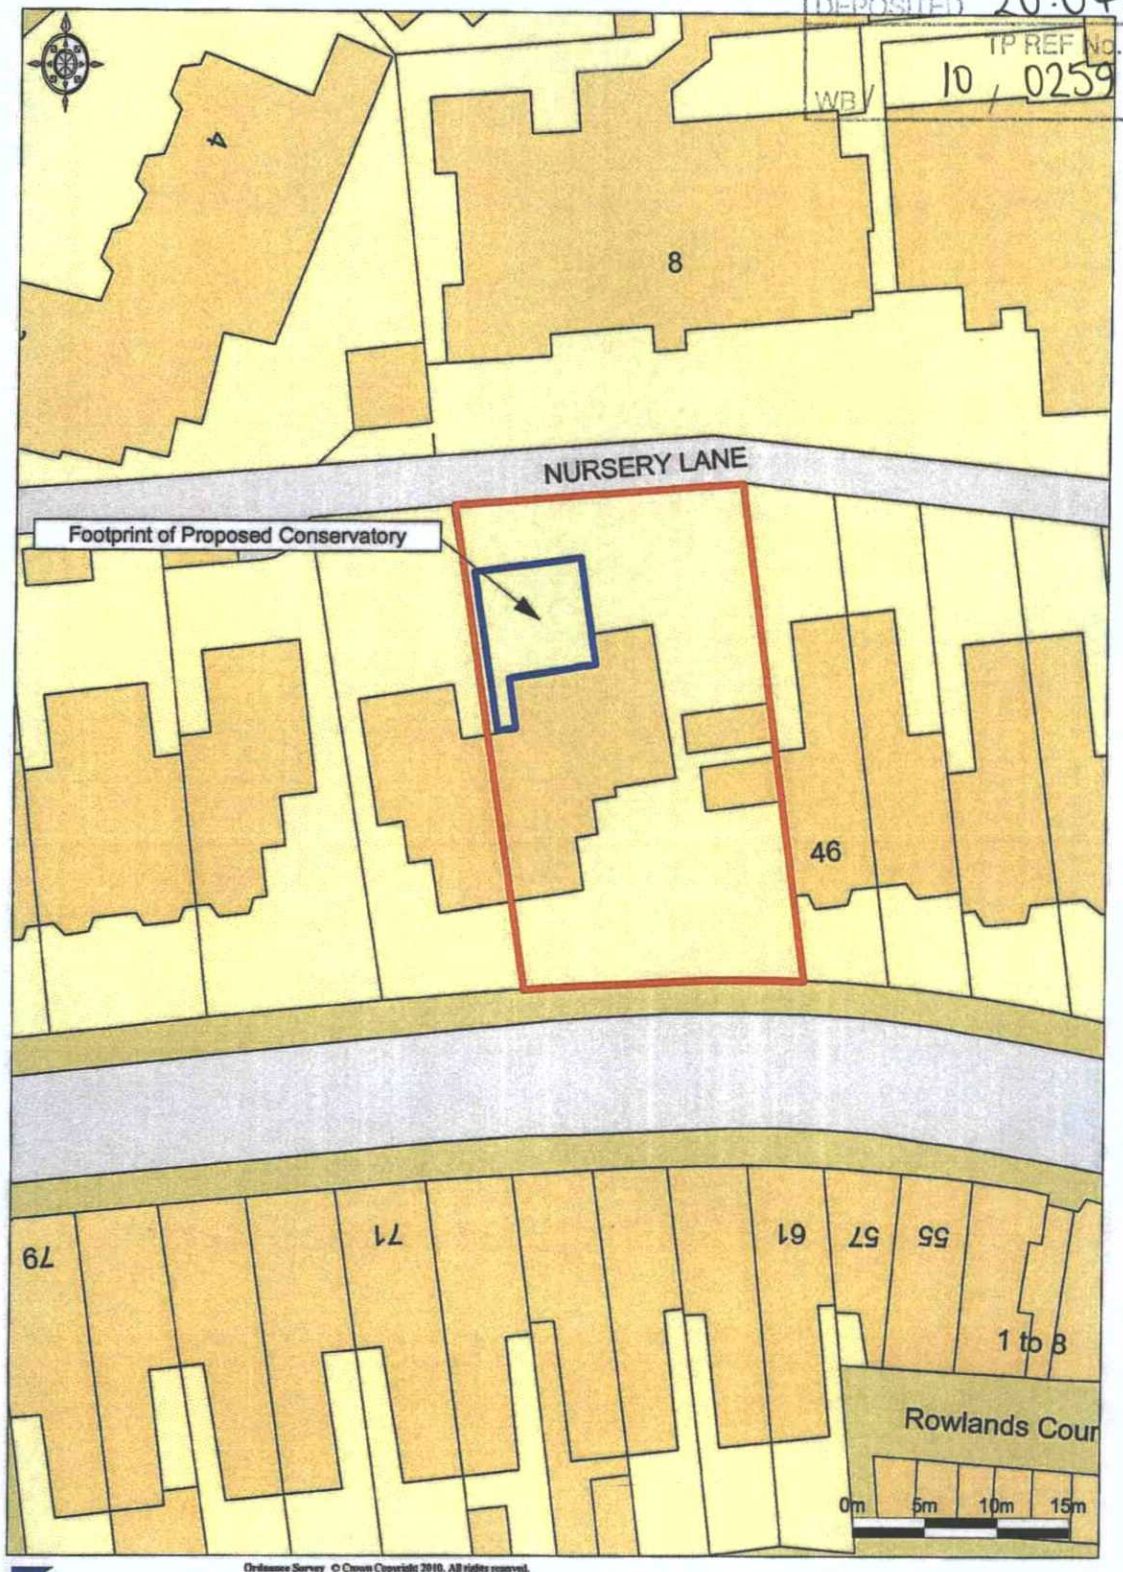

Promap®
Ordnance Survey © Crown Copyright 2010. All rights reserved.
Licence number 100020449. Plotted Scale - 1:500

This map is produced by Stiles Harold Williams using Promap

STILES HAROLD WILLIAMS
www.shw.co.uk