

Scale in Metres

0 1 2 3 4 5 for 1:100

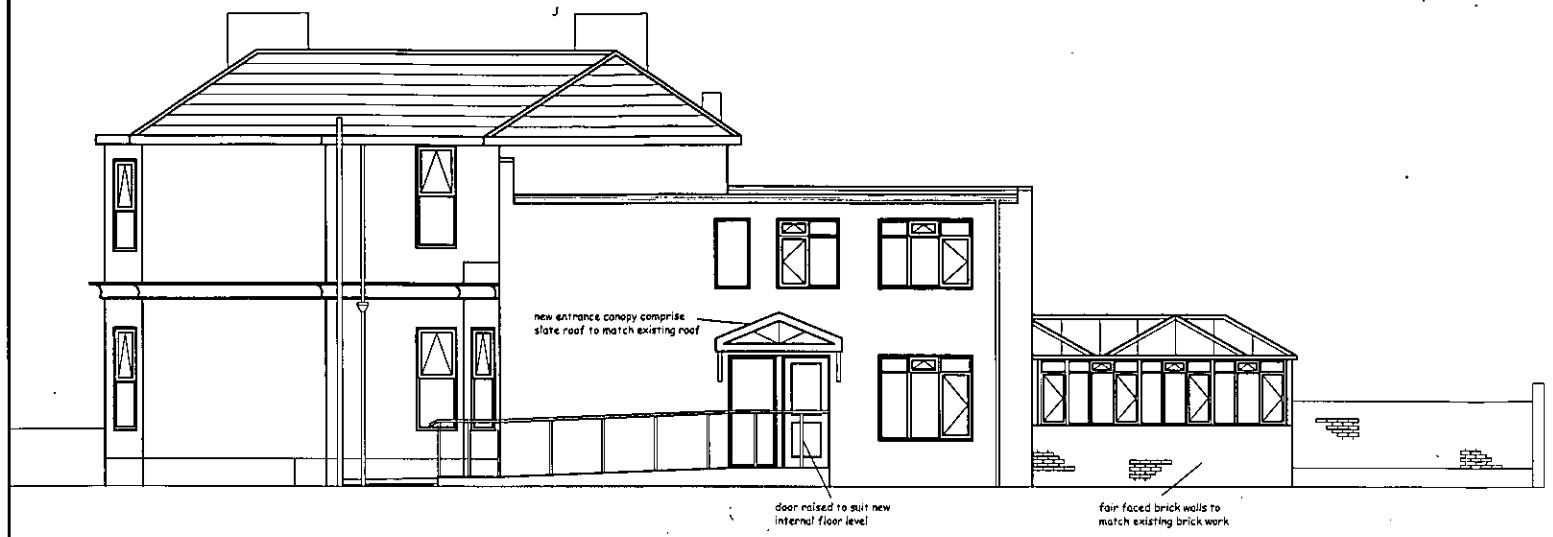


EAST ELEVATION

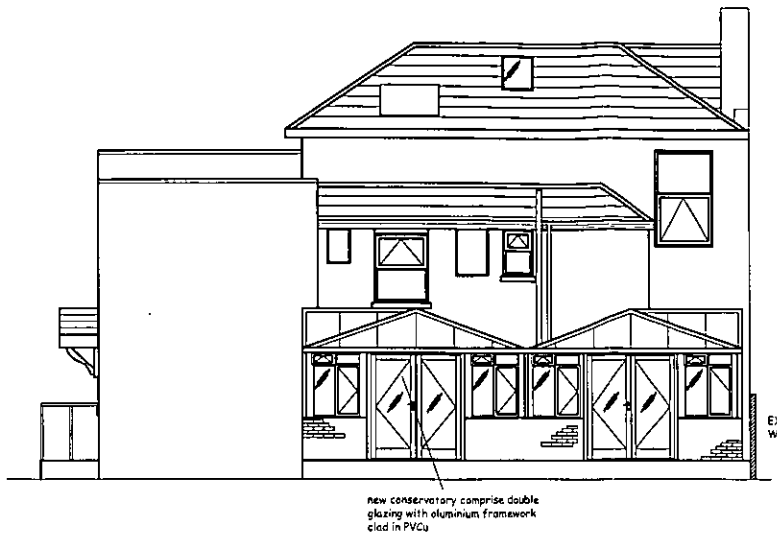

NORTH ELEVATION



SOUTH ELEVATION

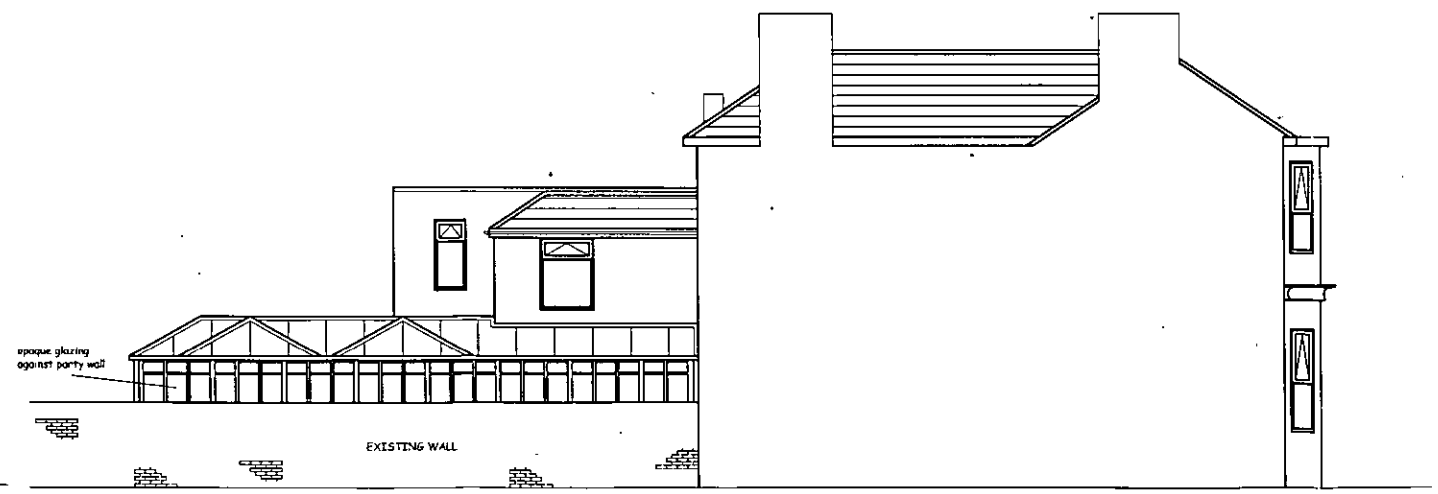

WEST ELEVATION

© Copyright

NOTES

1. Do not scale dimensions from this drawing.
2. All contractors and sub-contractors must verify sizes and conditions on site before work commences.
3. Copyright- This drawing is copyright to SHW and may not be reproduced in any form whatsoever without prior express written consent.

WORTHING BOROUGH COUNCIL
16 JUN 2010
CONSENT GRANTED
SUBJECT TO CONDITION

Deposited 7 6 10

Rev. Description Date Chk'd

STILES HAROLD WILLIAMS
www.shw.co.uk
Surveyors & Valuers
One Jubilee Street
Brighton
East Sussex
BN1 1GE
Tel: 01273 876200
Fax: 01273 876299

Job
48 Rowlands Road, Worthing

Drawing
Proposed Elevations

Scales	Date	Drawn	Checked
1:100 @ A2	Mar 2010	KL	RC

Number 202 Revision A