

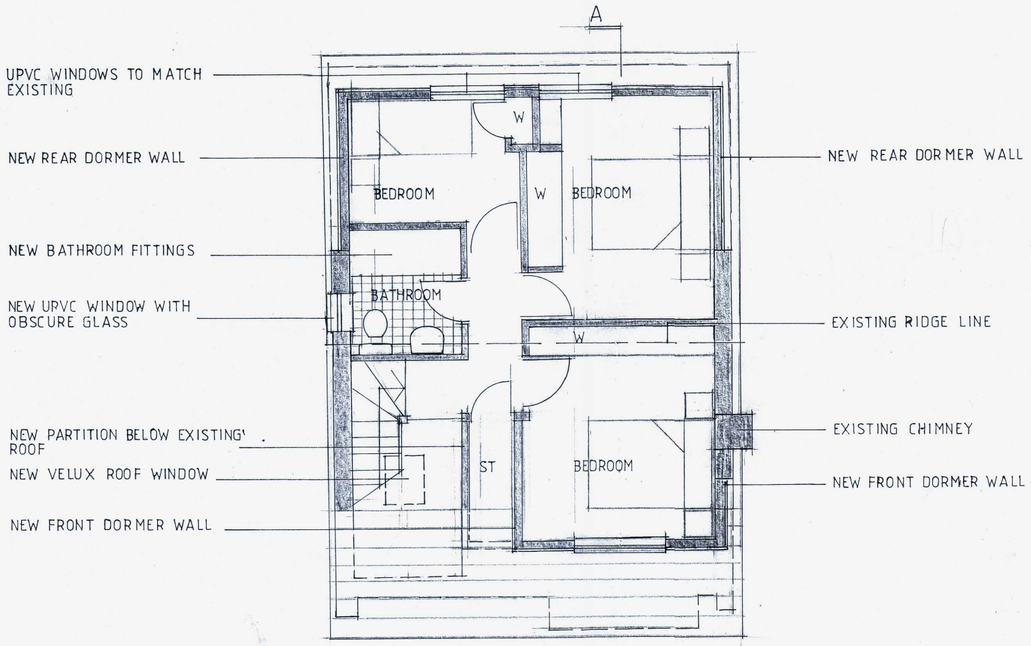


PROPOSED FIRST FLOOR

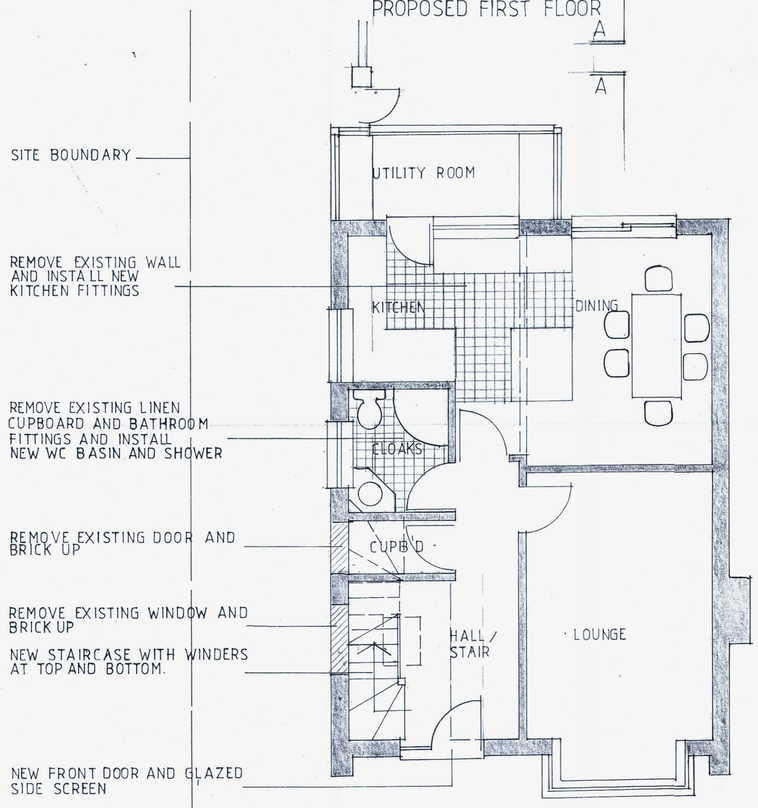


PROPOSED GROUND FLOOR


ALL DIMENSIONS TO BE CHECKED ON SITE PRIOR TO WORK COMMENCING.

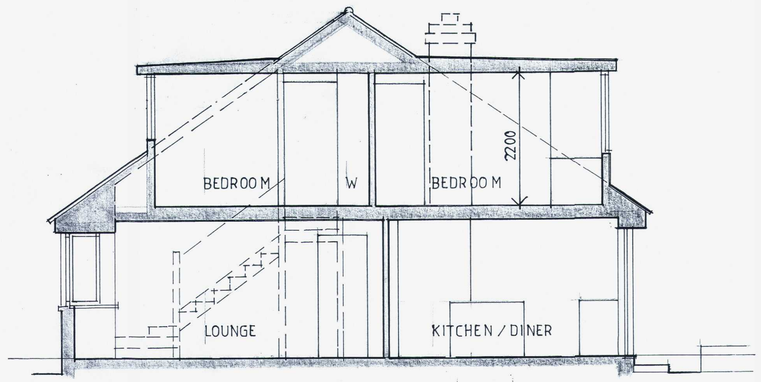

SECTION A-A

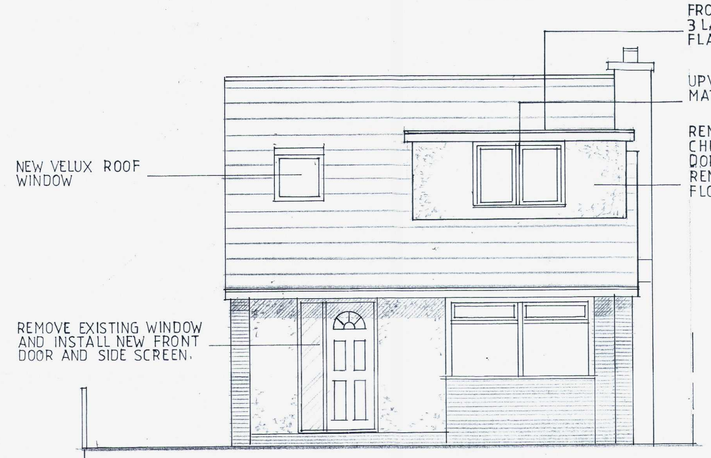


SOUTH ELEVATION

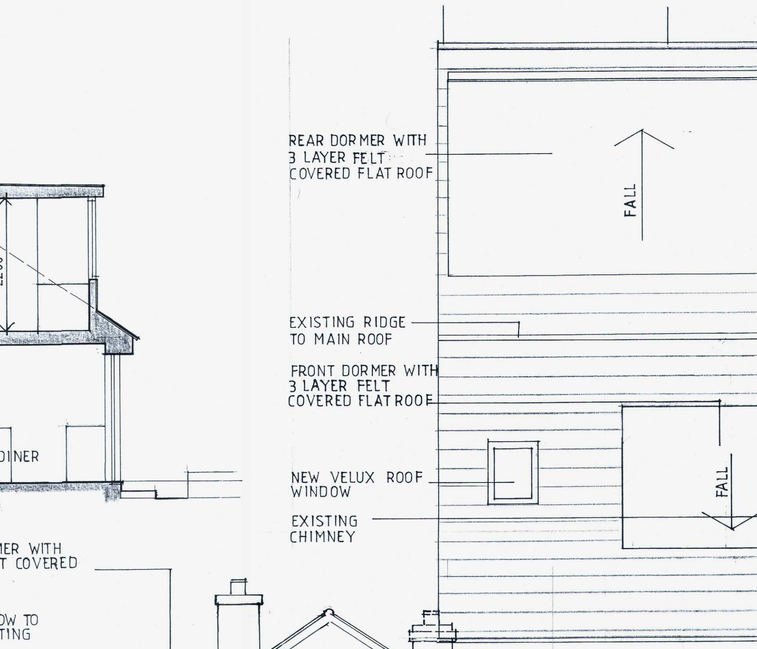


ROOF PLAN


PLAIN TILE FINISH TO REAR DORMER

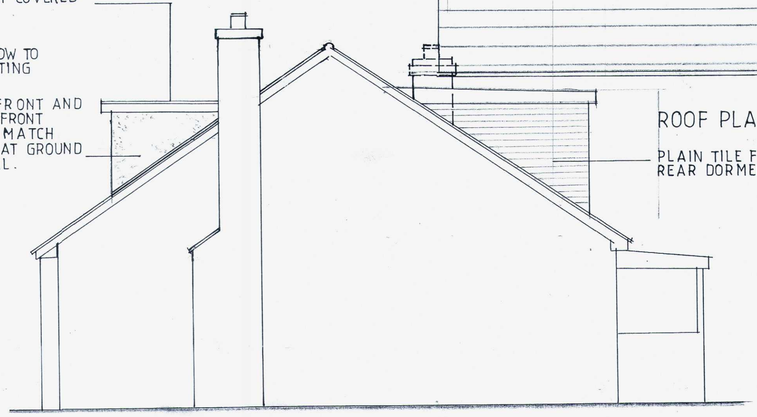

EAST ELEVATION

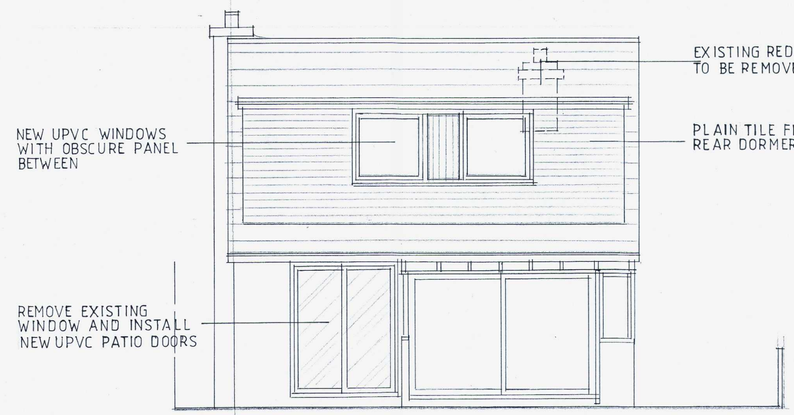

NORTH ELEVATION

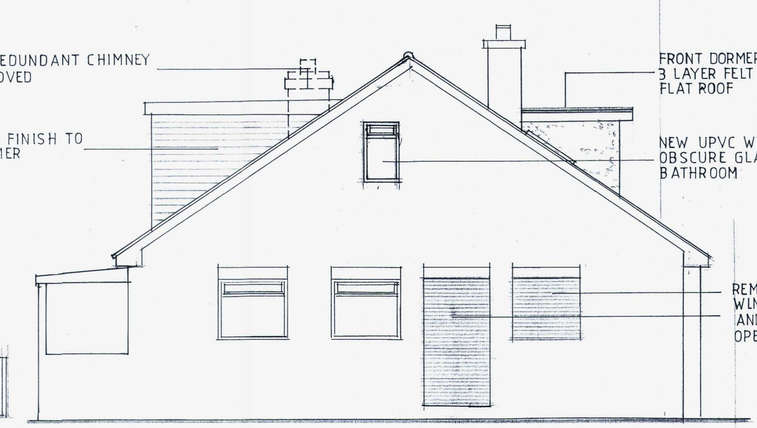

WEST ELEVATION

N

0 1 2 3 4 5
SCALE BAR

91 HAMMY WAY
SHOREHAM-BY-SEA WEST SUSSEX BN43 5GD

PROPOSED PLANS ELEVATIONS AND SECTION

SCALE 1:50
DRAWING NO 2020/02 A
DATE DECEMBER 2020
REV A - FEB 2021 - FRONT DORMER ROOF AMENDED FROM PITCHED ROOF TO FLAT ROOF