

LOCATION PLAN 1/1250

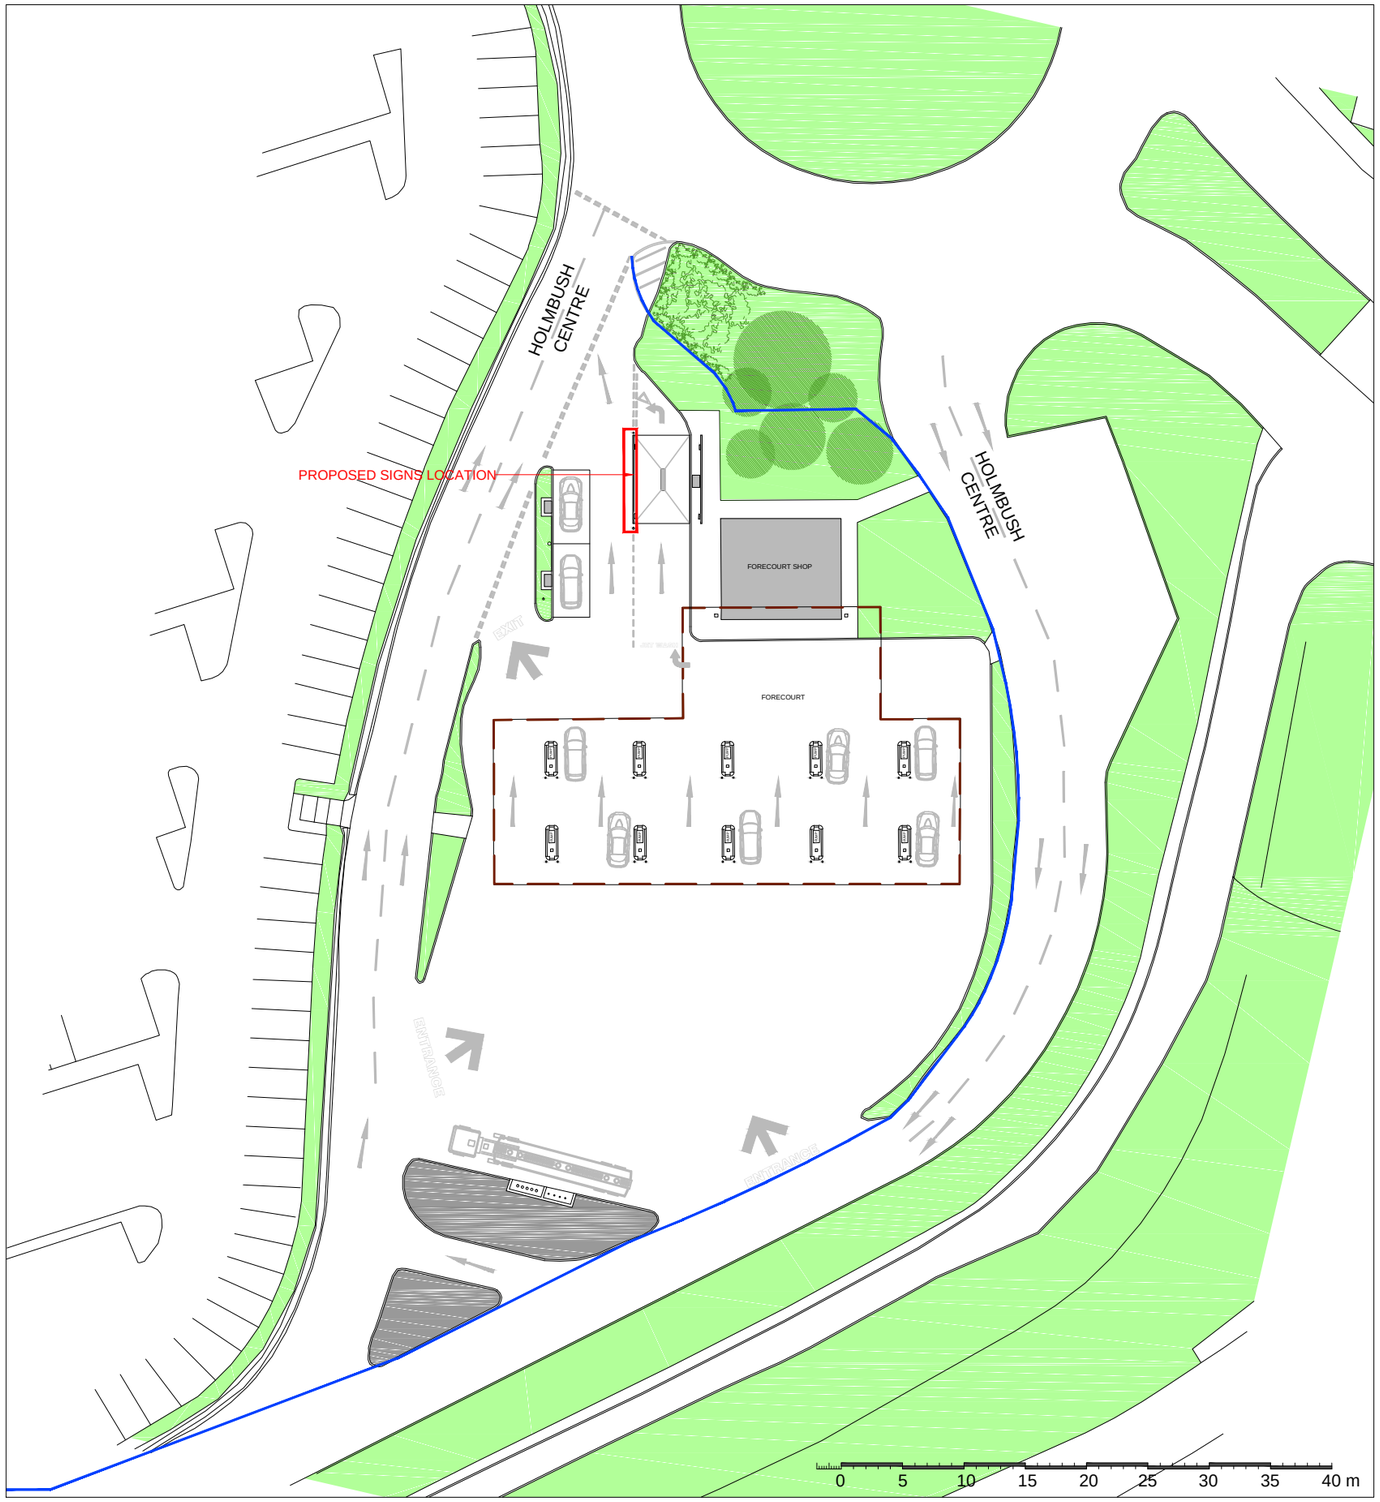

BLOCK PLAN 1/500

REVISIONS:

REV	NOTE	DATE
a	Proposed signs location	04.07.2017

NOTES:

Hard copy prints may not scale accurately. All levels are in milimetres and dimensions in milimetres and unless specified otherwise. To be read in conjunction with all other relevant drawings and specifications.

CONSENT TO DISPLAY APPLICATION TESCO SHOREHAM 2017

CLIENT: TJM BUILD LTD

PROJECT: JET WASH LIVERY

ADDRESS: TESCO SHOREHAM
HOLMBUSH CENTRE,
SHOREHAM-BY-SEA, BN43 6JN

TITLE: LOCATION AND BLOCK PLAN

SCALE	Various @ A3	JOB NO	15569-16
DRAWN DATE	ANTONIO RUIZ 22.06.2016	DWG NO	CD-01a
CHECKED DATE		REVISION DATE	a 04.07.2017

ADCOCK ASSOCIATES
ELTA HOUSE, BIRMINGHAM ROAD, STRATFORD UPON AVON CV37 0AQ
enquiries@adcockassociates.co.uk Tel: +44(0)1789 414202 Fax:+44(0)1789 267741

■ DESIGN ■ ARCHITECTURE ■ PROJECT MANAGEMENT ■