


EXISTING WEST ELEVATION
scale 1:200

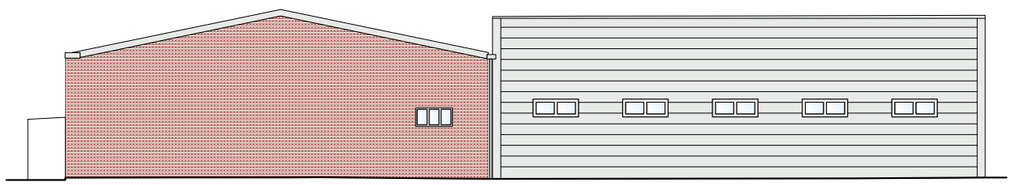

EXISTING NORTH ELEVATION
scale 1:200



EXISTING EAST ELEVATION
scale 1:200

SCALE 1 : 200

0 2 4 6 8 10

METRES

CLIENT :
VOLVO

PROJECT :
EXTERNAL SIGNAGE

SITE REFERENCE :
VOLVO - CAFFYNS WORTHING

PRODUCT TYPE/DOCUMENT TITLE :
SITE SCHEDULE

PAGE TITLE :
EXISTING ELEVATIONS

DRAWING NO : SS-VOL-V25433-1.3 **PAGE :** 3/19

DESIGN STATUS :
NOT FOR CONSTRUCTION

REV :	BY:	SCALE @ A3 :	ISSUE :	DATE :
B	KG	AS SHOWN	3	26.06.23

© COPYRIGHT MERSON GROUP