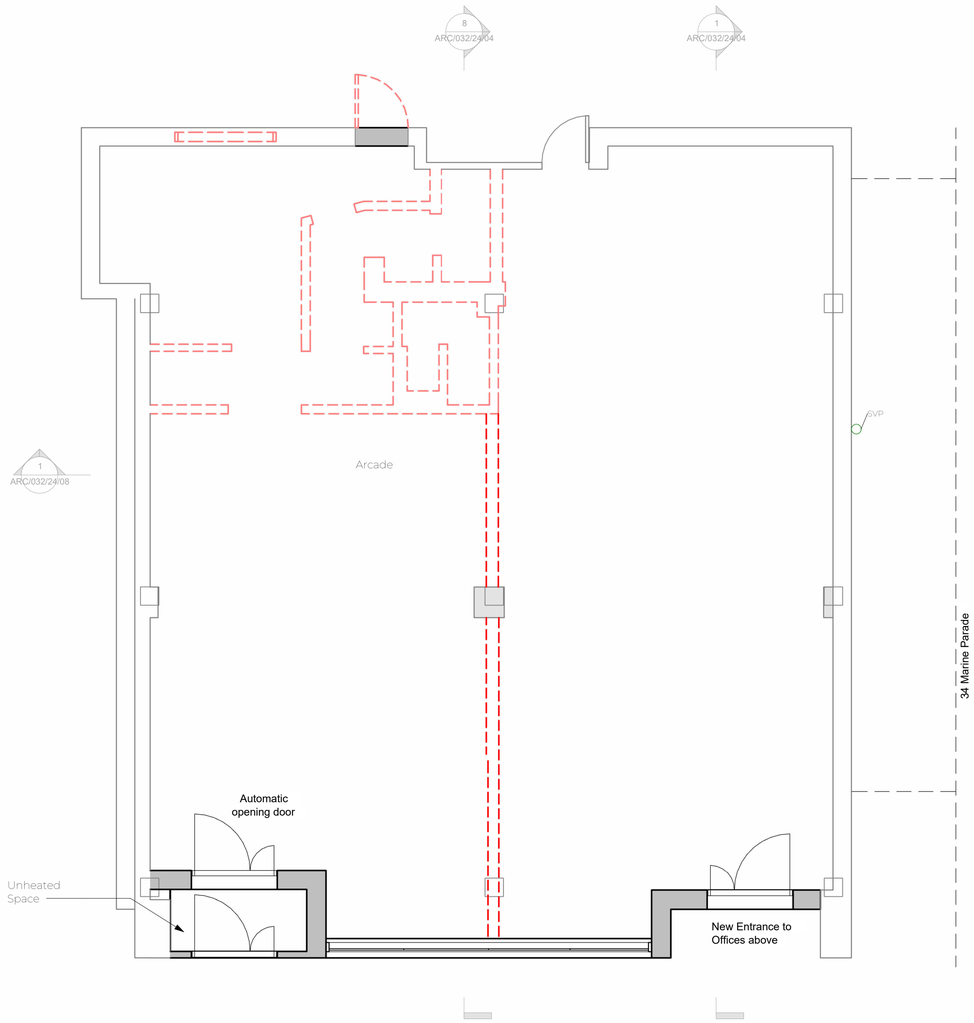

Existing Ground Floor

1 : 50

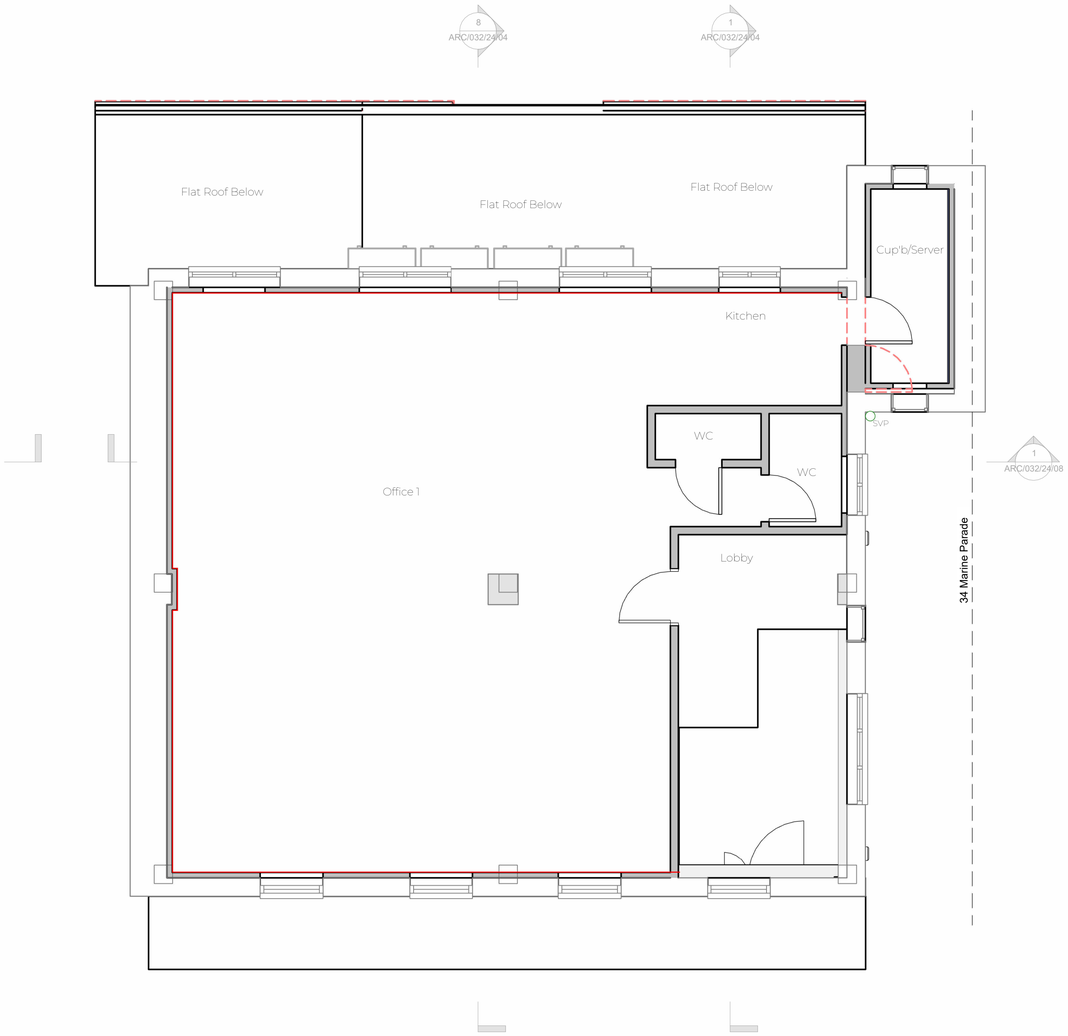

Existing First Floor

1 : 50

Notes:

1. THE COPYRIGHT OF THIS DRAWING IS VESTED IN ARCHEVOLVE AND IT MAY NOT BE REPRODUCED IN WHOLE OR PART OR USED FOR THE MANUFACTURE OF ANY ARTICLE WITHOUT THE EXPRESS PERMISSION OF THE COPYRIGHT HOLDERS.

2. WORK TO FIGURED DIMENSIONS ONLY.

3. THIS DRAWING IS TO BE READ IN CONJUNCTION WITH ALL RELEVANT ARCHITECT'S, SERVICE ENGINEER'S AND ARCHEVOLVE AND SPECIFICATIONS.

GIA	
Name	Area
First Floor	113 m²
Ground Floor	140 m²
Second Floor	113 m²
Grand total: 3	365 m²

Revision Number	Revision Description	Issued by	Revision Date

DATE: 22/03/24

STATUS: PLANNING ISSUE

SHEET SIZE: A1

SCALE: 1 : 50

DRAWN: AP

CHECKED:

CLIENT:
Connaught Leisure
2-3 Bath Place
Worthing
BN

SITE ADDRESS:

DRAWING: Refurb of Block

TITLE: Existing GF & FF Floor Plans

PROJECT NO: BATHPL

DRAWING NO: ARC/032/25/01

REVISION:

0m 1m 2m 3m 4m 5m

VISUAL SCALE 1:50 @ A1

ARCHEVOLVE
2-3 Bath Place
Worthing, BN11 3BA
// design @archevolve.co.uk
// www. archevolve.co.uk
// 07830 325566
CIAT CHARTERED PRACTICE