
This drawing is copyright and may not be copied or reproduced without the written consent of Finola Brady Architectural Services.

The contractor is responsible for setting out and must check all levels and dimensions prior to work being put in hand.


This drawing should not be scaled. Only written dimensions are to be taken in respect of this project.

The designer is to be immediately notified of any suspect omissions or discrepancies.

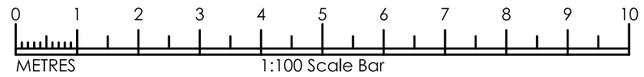


Indicates demolished construction

Indicates new walls

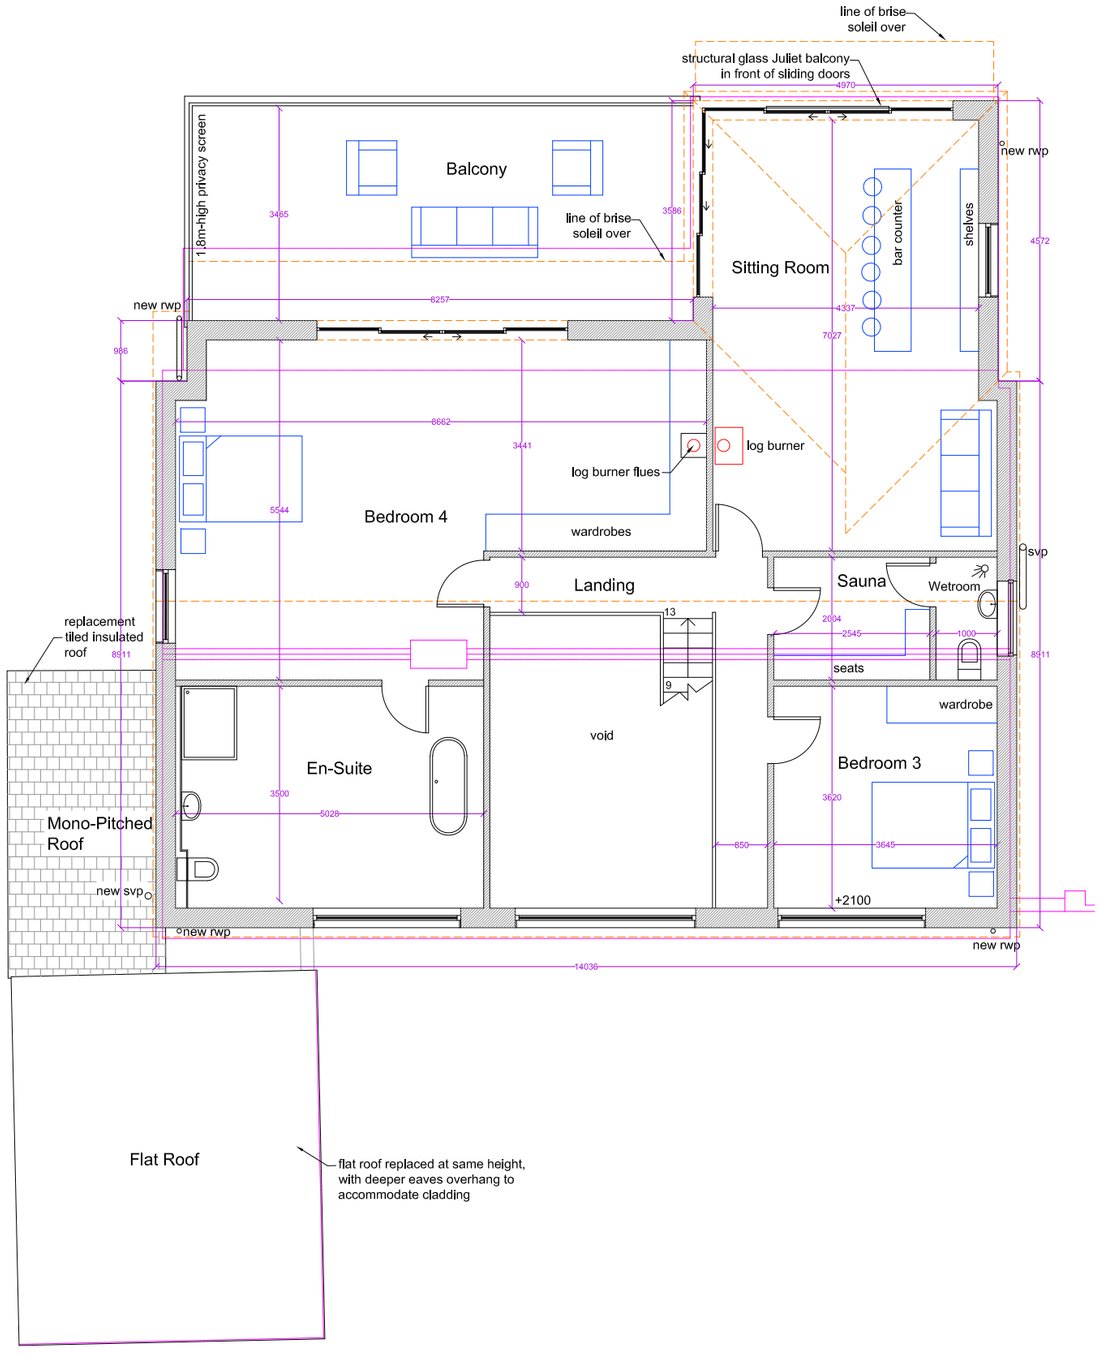

Proposed First-Floor Plan @ 1 : 100

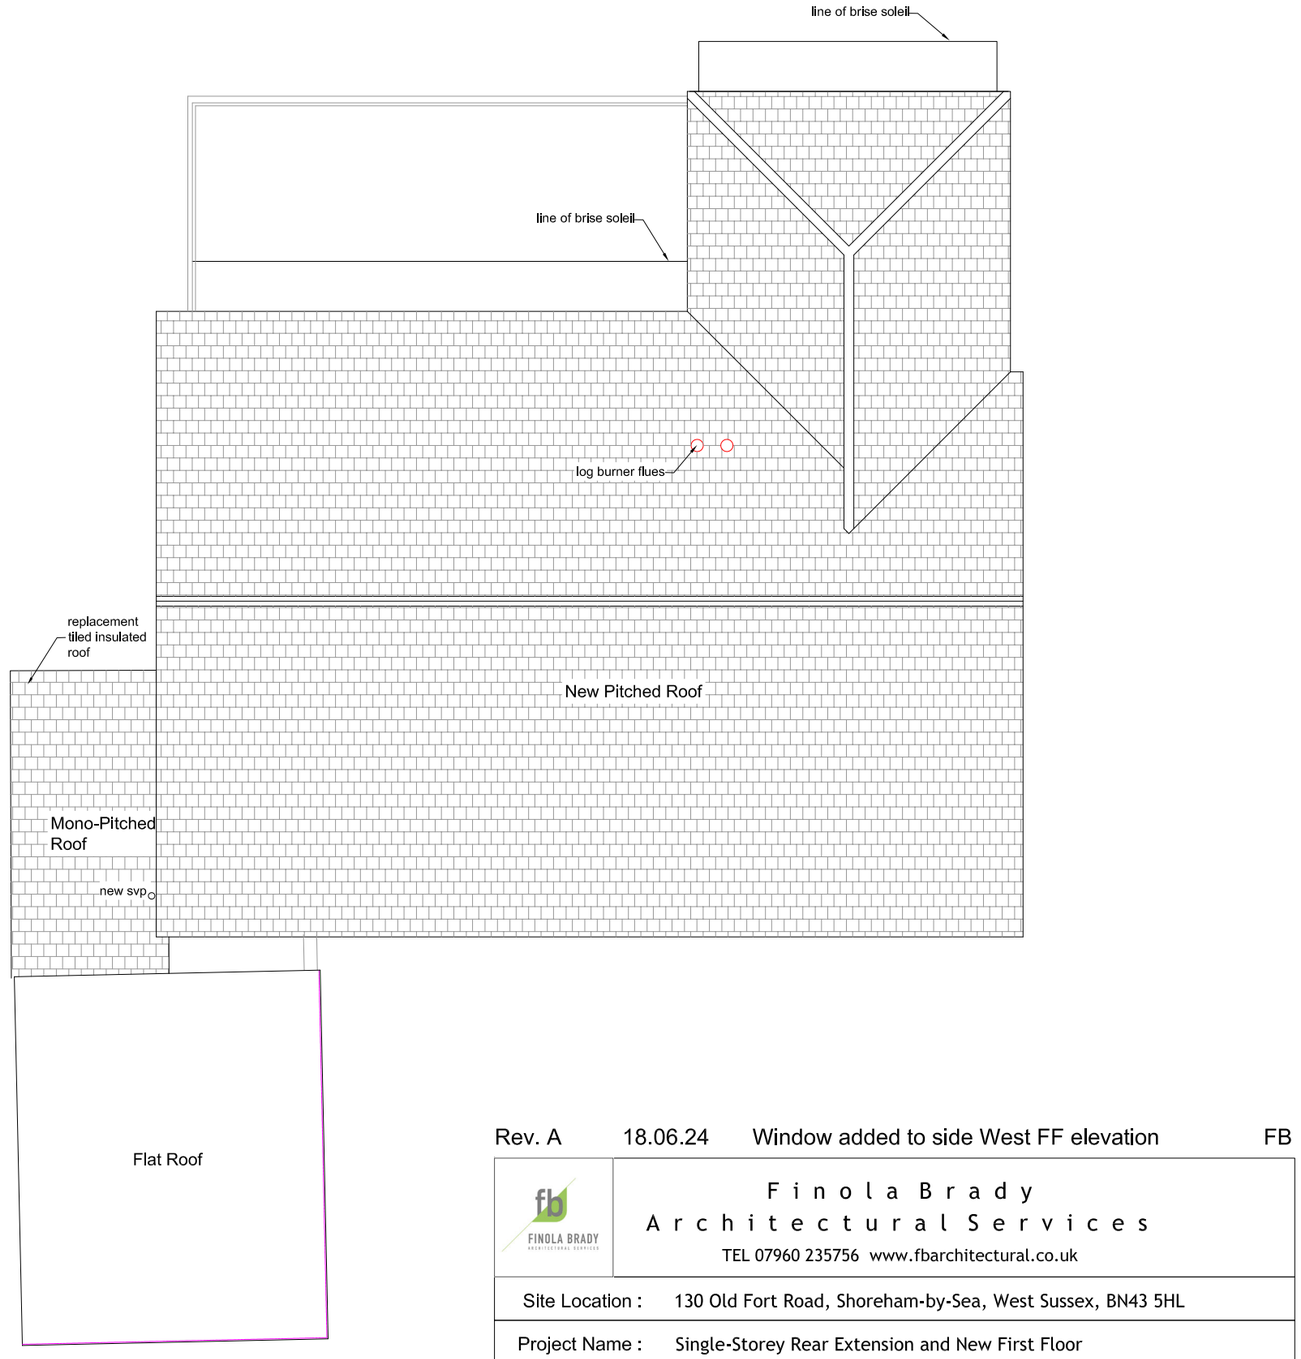

Proposed Roof Plan @ 1 : 100

Rev. A	18.06.24	Window added to side West FF elevation	FB

FINOLA BRADY ARCHITECTURAL SERVICES

Finola Brady
Architectural Services
TEL 07960 235756 www.fbarchitectural.co.uk

Site Location :	130 Old Fort Road, Shoreham-by-Sea, West Sussex, BN43 5HL	
Project Name :	Single-Storey Rear Extension and New First Floor	
Drawing Name :	Proposed Roof Plan for Planning Submission	
Drawing No:	FB24-0208 PL03-A	Scale : 1 : 100 @ A3
Date :	20th May 2024	