
This drawing is copyright and may not be copied or reproduced without the written consent of Finola Brady Architectural Services.


The contractor is responsible for setting out and must check all levels and dimensions prior to work being put in hand.

This drawing should not be scaled. Only written dimensions are to be taken in respect of this project.


The designer is to be immediately notified of any suspect omissions or discrepancies.

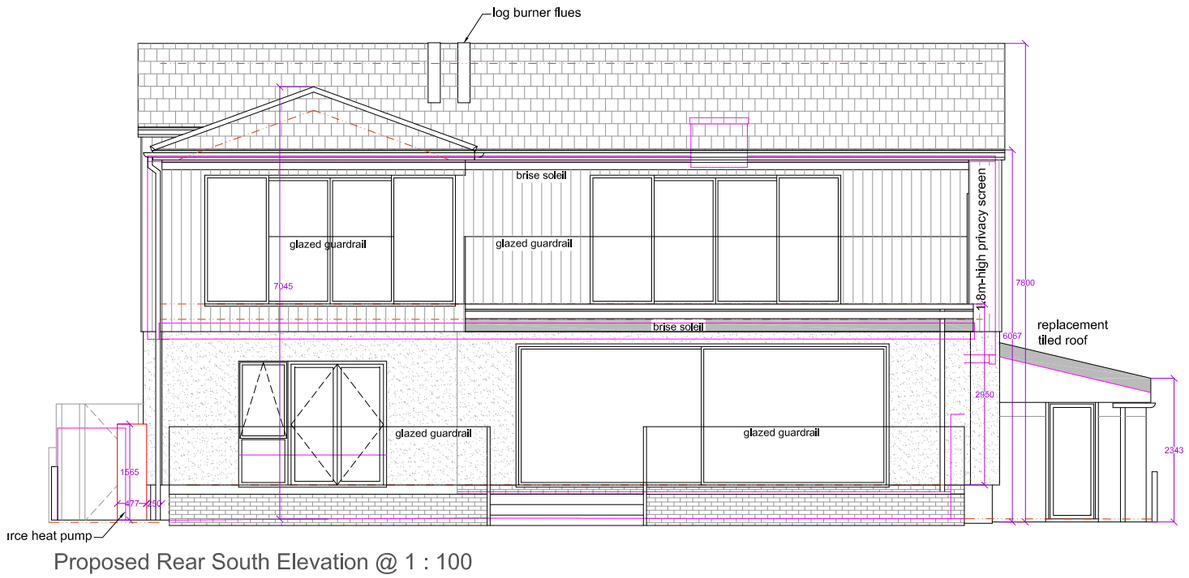


Proposed Rear South Elevation @ 1 : 100

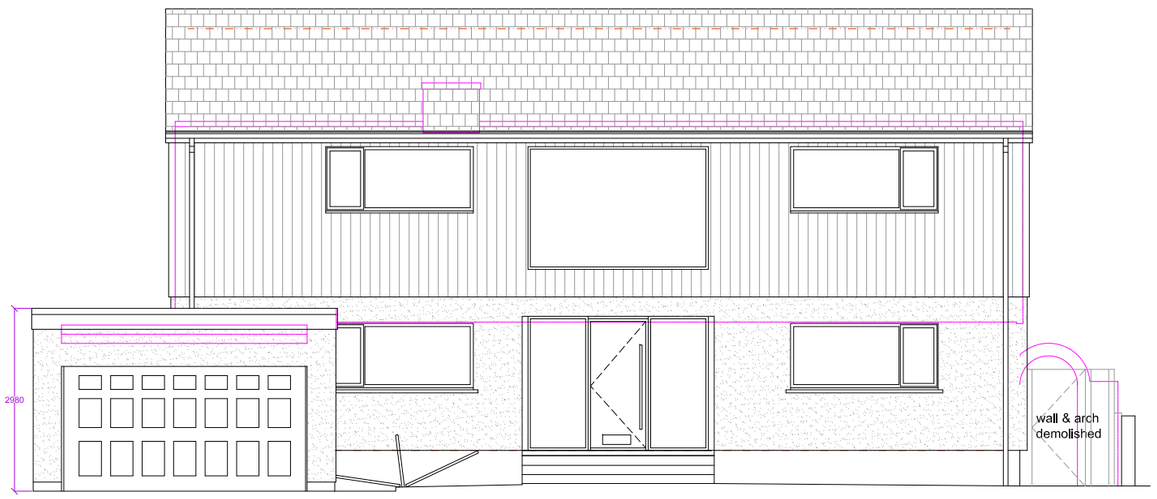

Proposed Front North Street Elevation @ 1 : 100

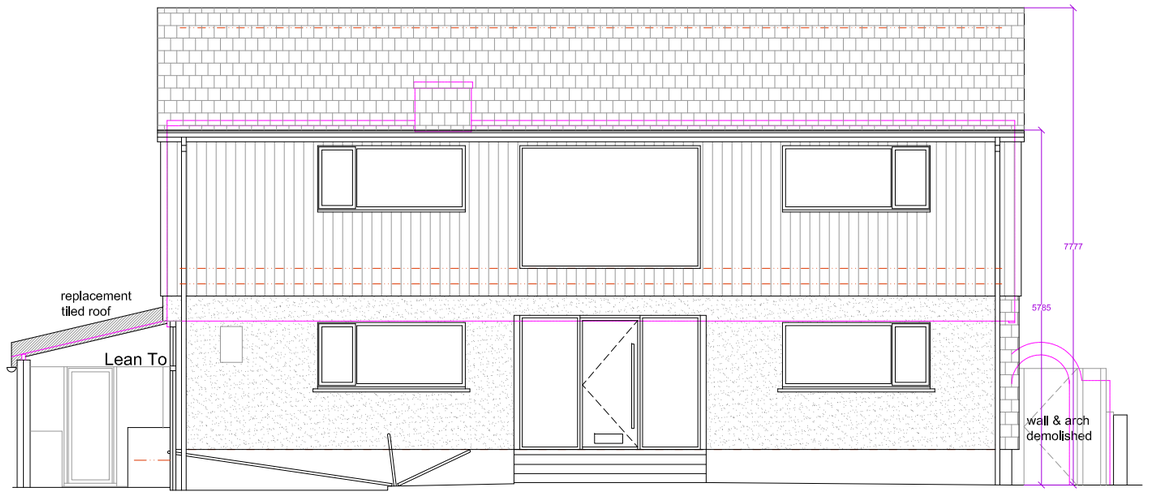

Proposed Front North Elevation With Section Through Lean To @ 1 : 100

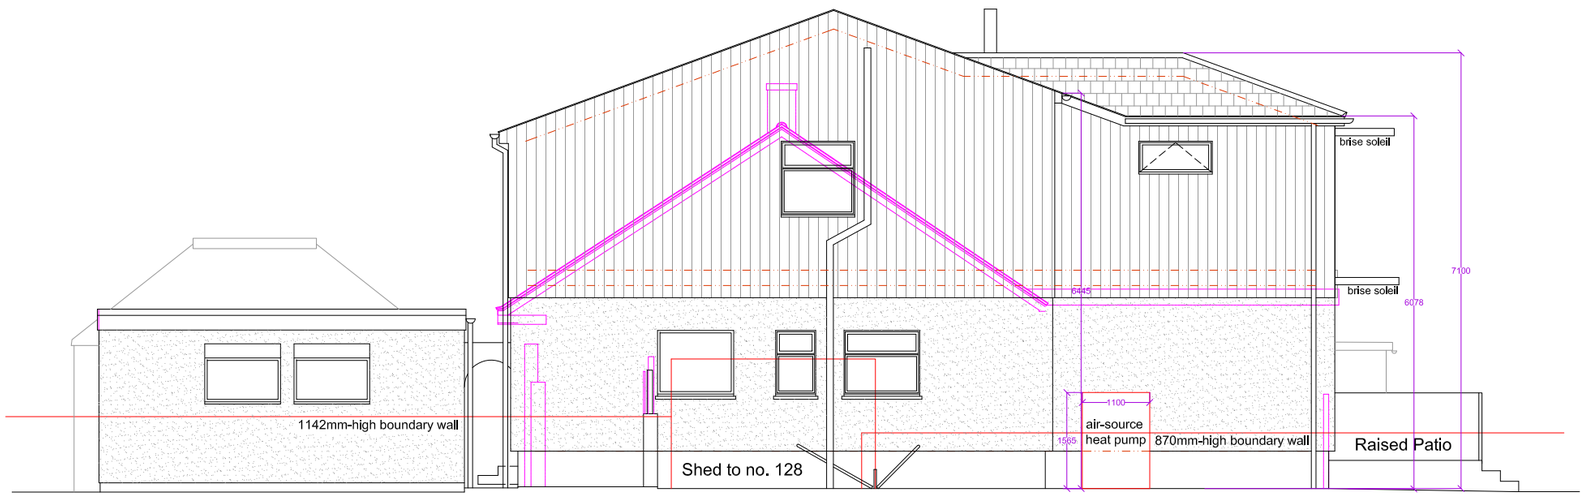

Proposed Side West Elevation @ 1 : 100

Indicates demolished construction

Indicates new walls

Rev. A 18.06.24 Window added to side West FF elevation FB

Finola Brady
Architectural Services
TEL 07960 235756 www.fbarchitectural.co.uk

Site Location :	130 Old Fort Road, Shoreham-by-Sea, West Sussex, BN43 5HL
Project Name :	Single-Storey Rear Extension and New First Floor
Drawing Name :	Proposed Elevations 1 for Planning Submission
Drawing No:	FB24-0208 PL04-A Scale : 1 : 100 @ A3
Date :	20th May 2024