
Only figured dimensions are to be used. All dimensions to be checked on site.

Please note: Refer to 'type' of drawing below; planning drawings should only be treated as such.

Notes

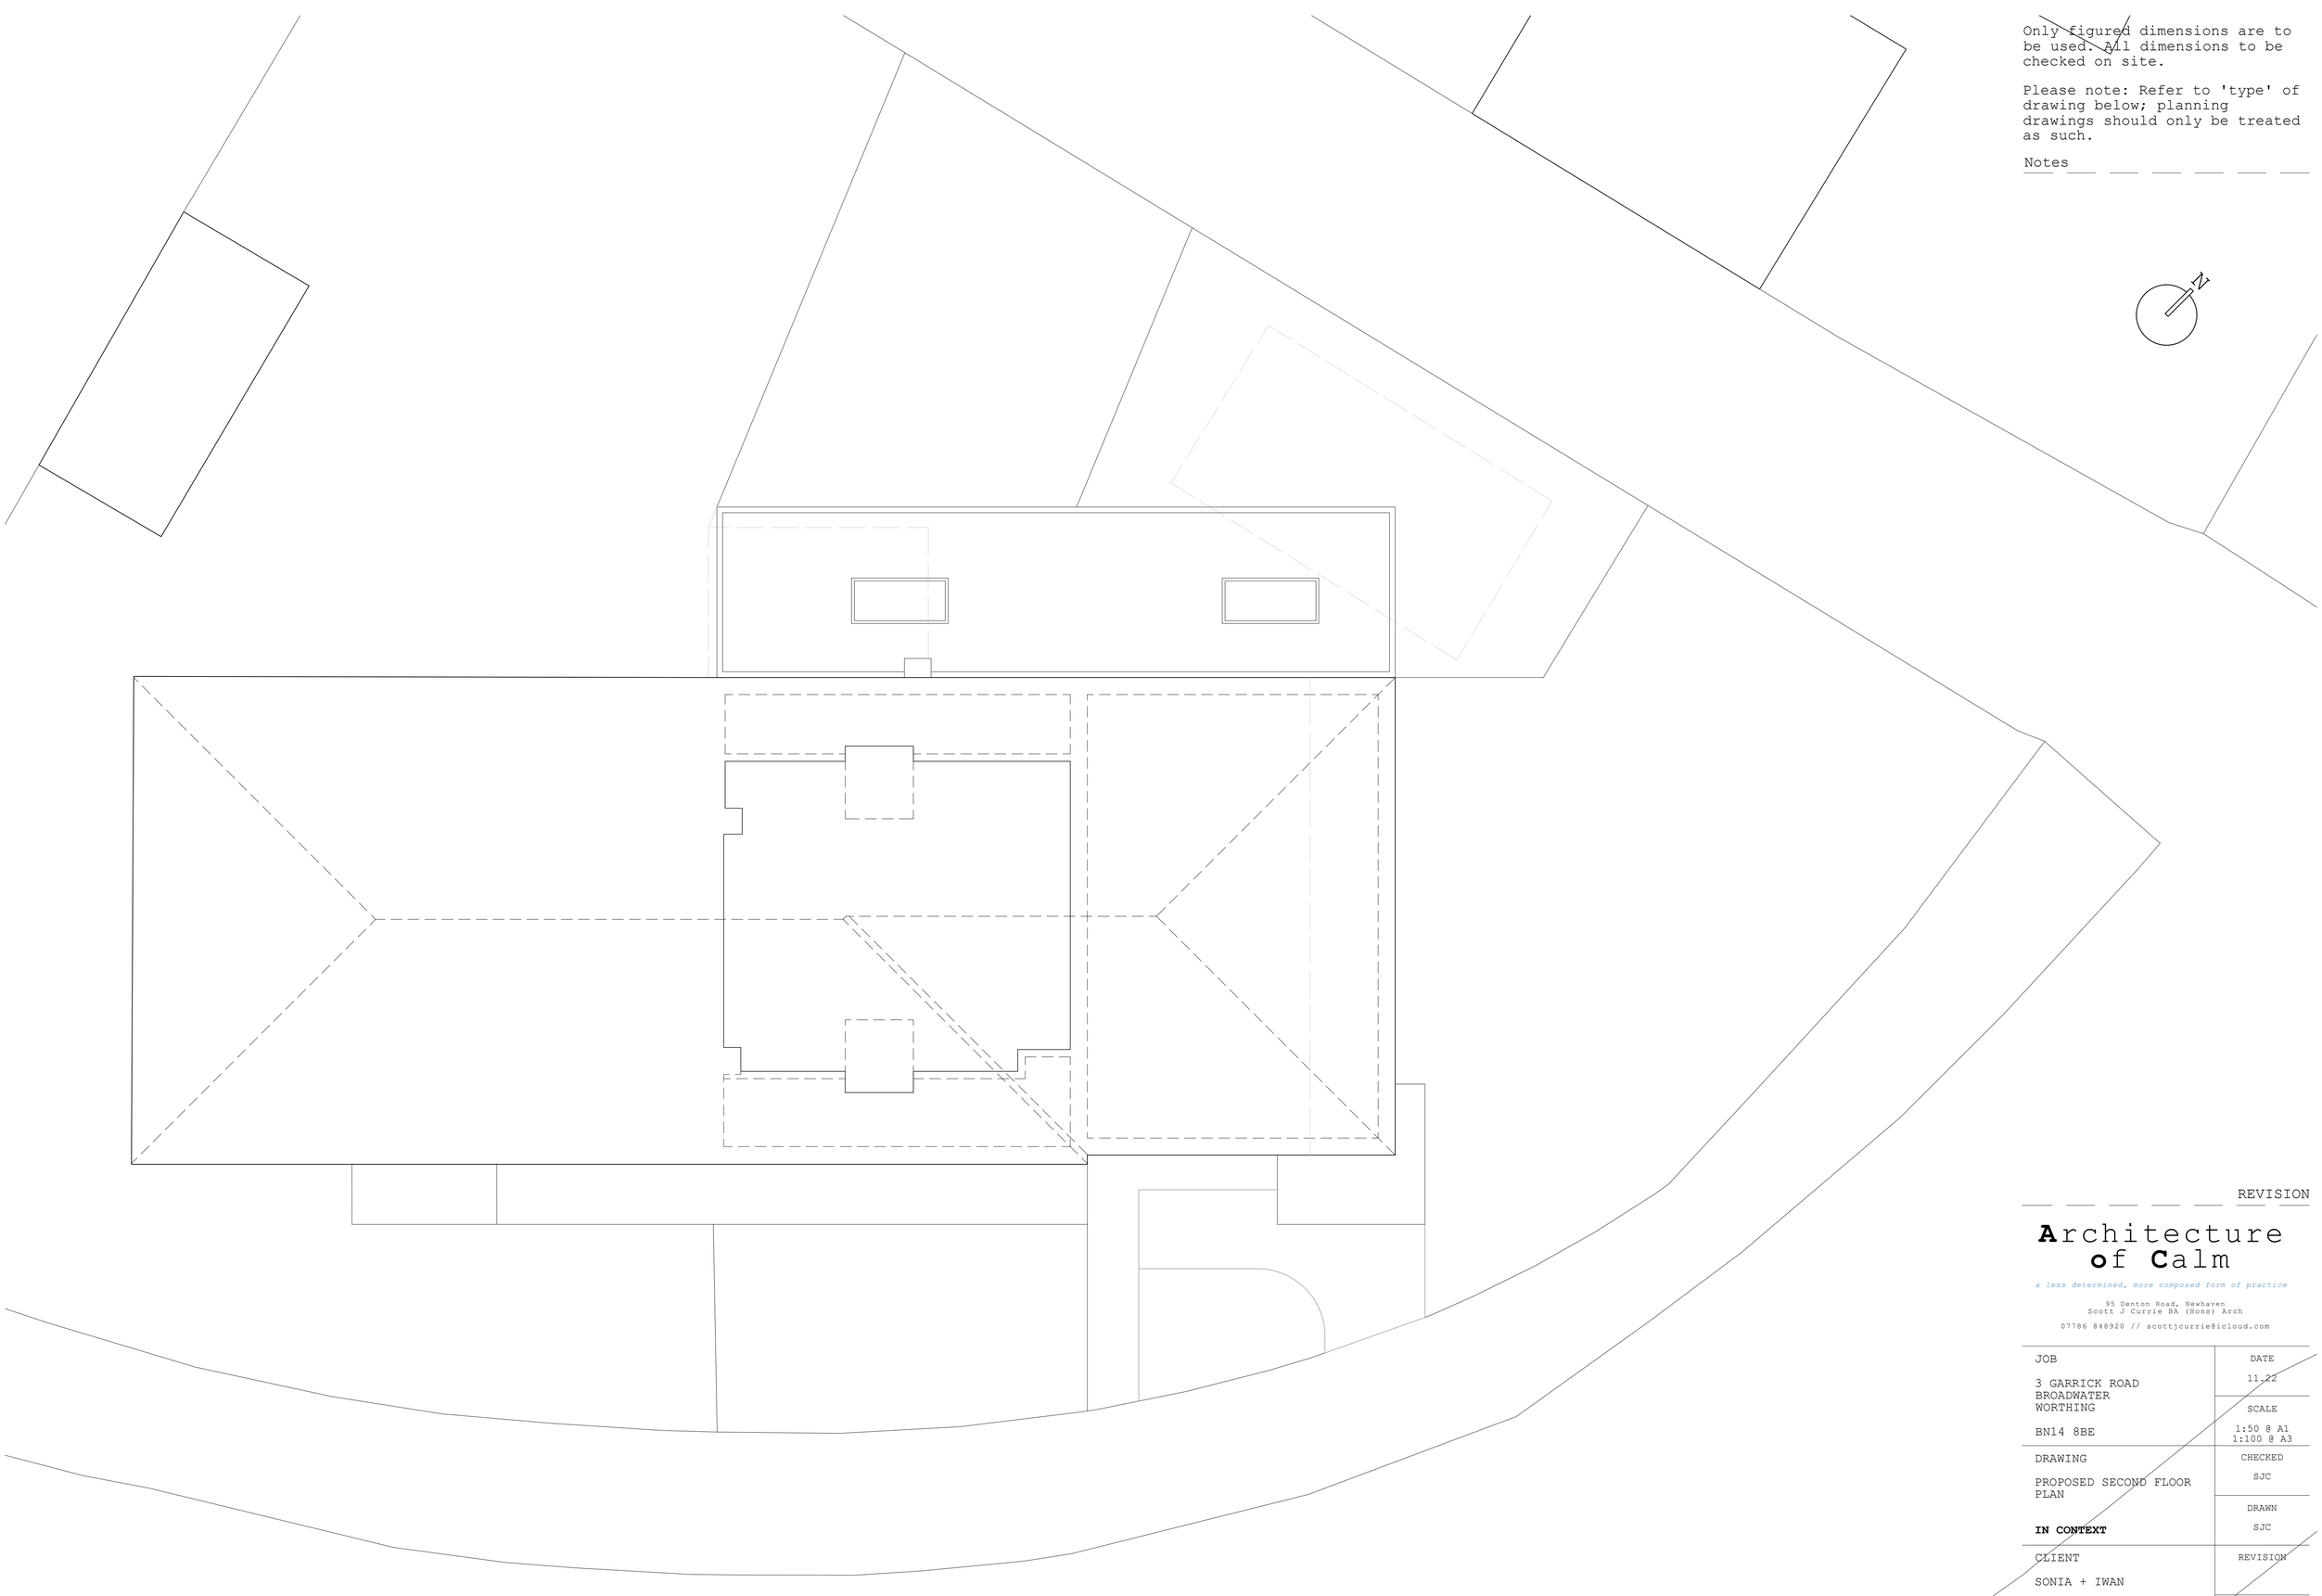

+RF proposed second floor plan - scale 1:50

Scale in Metres
0 1 5

REVISION

Architecture
of **C**alm

a less determined, more composed form of practice

95 Denton Road, Newhaven
Scott J Currie BA (Hons) Arch

07786 848920 // scottjcurrie@icloud.com

JOB 3 GARRICK ROAD BROADWATER WORTHING BN14 8BE	DATE 11.22
	SCALE 1:50 @ A1 1:100 @ A3
DRAWING PROPOSED SECOND FLOOR PLAN **IN CONTEXT**	CHECKED SJC
	DRAWN SJC
CLIENT SONIA + IWAN	REVISION
	NUMBER 0105-FE-032

DO NOT SCALE FROM THIS DRAWING.
THIS DRAWING IS COPYRIGHT ©