

NO CHANGES TO FRONT (NORTH) ELEVATION

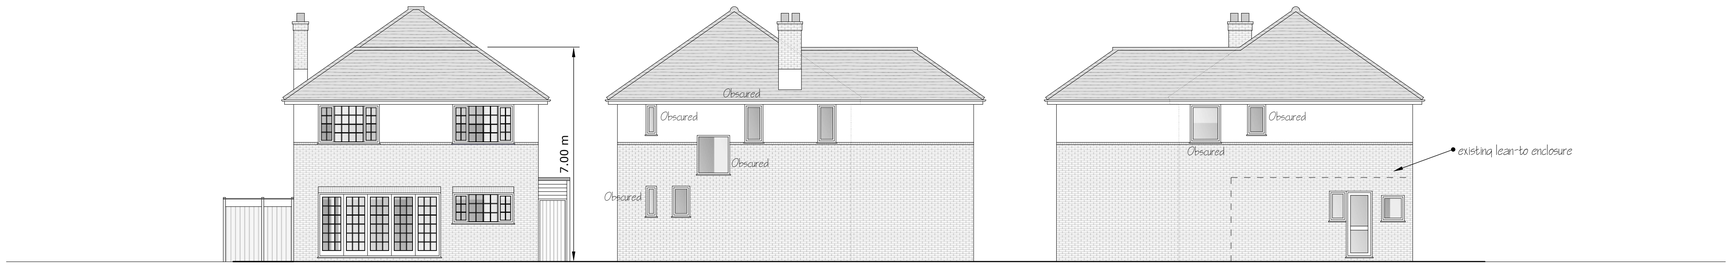


REAR (SOUTH)

SIDE (WEST)


SIDE (EAST)

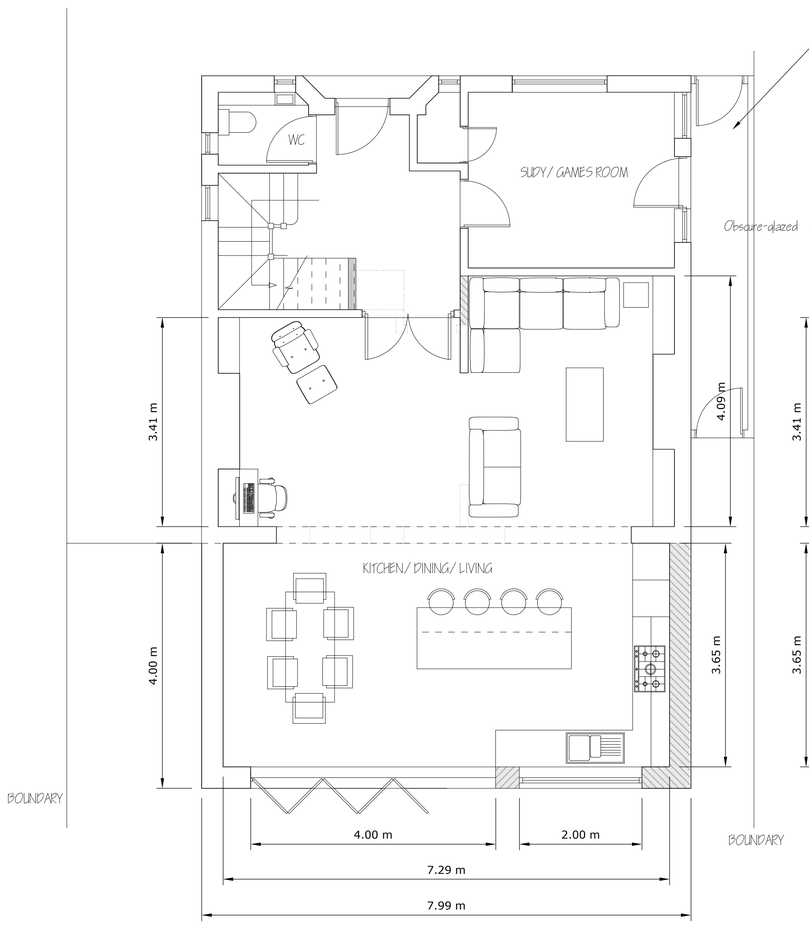

GROUND FLOOR

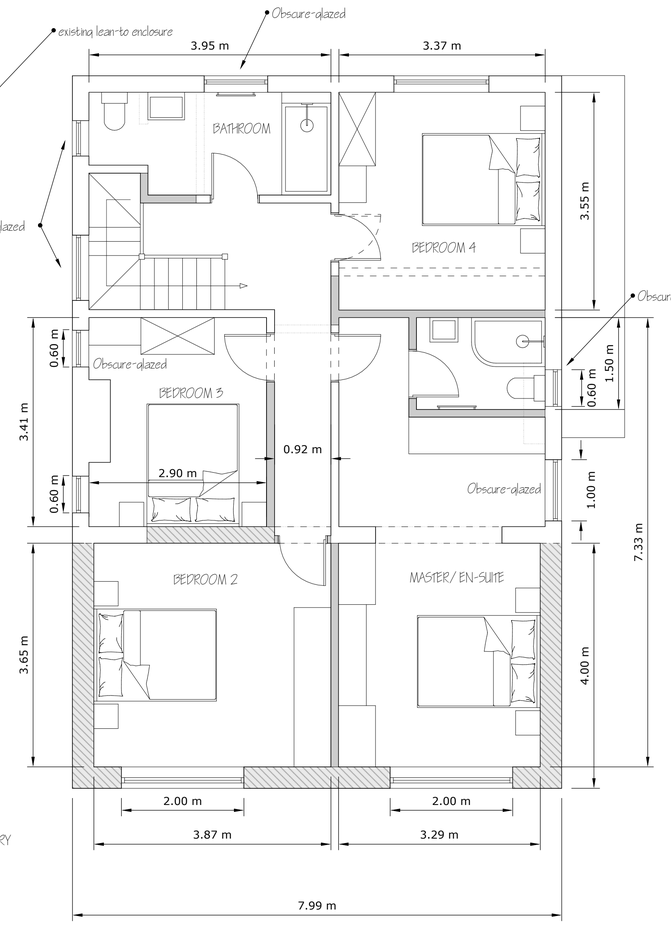

FIRST FLOOR

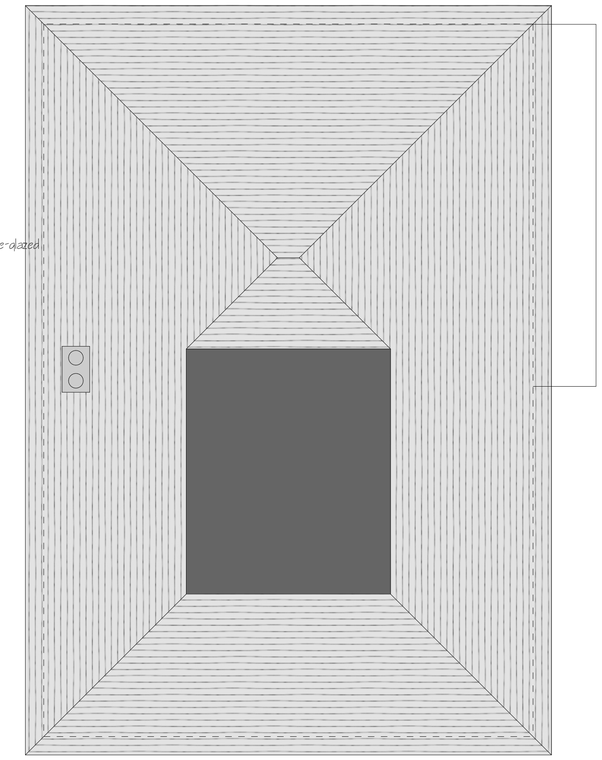

ROOF PLAN

NORTH

deadspace DESIGNS

PROPOSED REAR EXTENSION at 20 ADVERSANE ROAD, WORTHING, WEST SUSSEX BN14 7QH

DRAWING SHEET: Proposed plans and elevations

SCALE: Plans 1:50 @ A1 . Elevations 1:100 @ A1

DATE: 06/10/2026

DRWG No: DS/ MA10/ 02 rev2

1:50 @ A1 paper size 0 1 2 3m

1:100 @ A1 paper size 0 1 2 3 4 5m