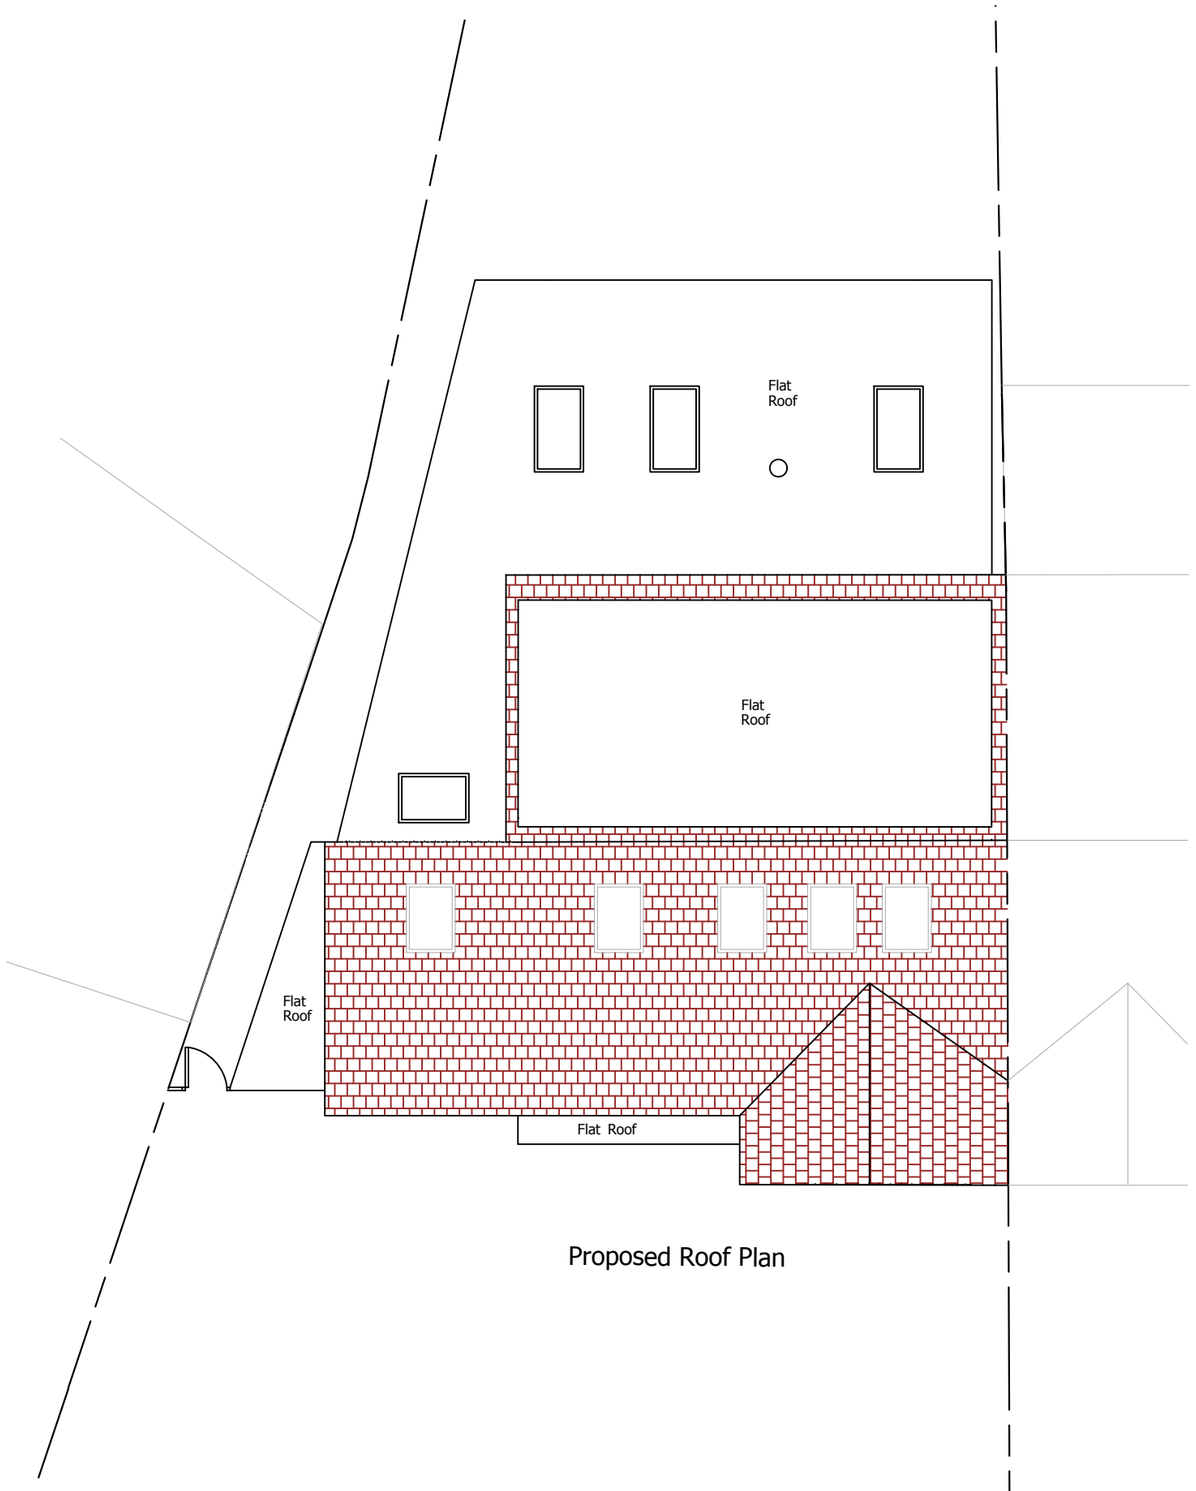


Proposed Roof Plan

PLANS PREPARED
Architectural drawings for planning permission
8 Greenbank Avenue, Saltdean, Brighton, BN2 8QS
Tel: 07930150001 email plansprepared.uk@gmail.com

Rev.	DESCRIPTION	DATE

CLIENT: CHRISTOPHER WITHAM

0 1 2 3 4 5
Metres

These drawings should be approved by Local Authority Building Control or other appropriate checking Authority prior to commencement of the work.
No dimensions to be scaled from this drawing. All dimensions to be checked on site. This drawing is copyright.

N

PROJECT: 77 THE DRIVE, SHOREHAM, WEST SUSSEX, BN43 5GE

DRAWING TITLE: PROPOSED ROOF PLANS

SCALE 1:100 @ A3	DATE:13/07/2026	JOB-DRAWING No. TD-004	REVISION
DRAWN JON-PAUL MCCARTHY			