77 The Drive, Shoreham By Sea, West Sussex, BN43 5GE

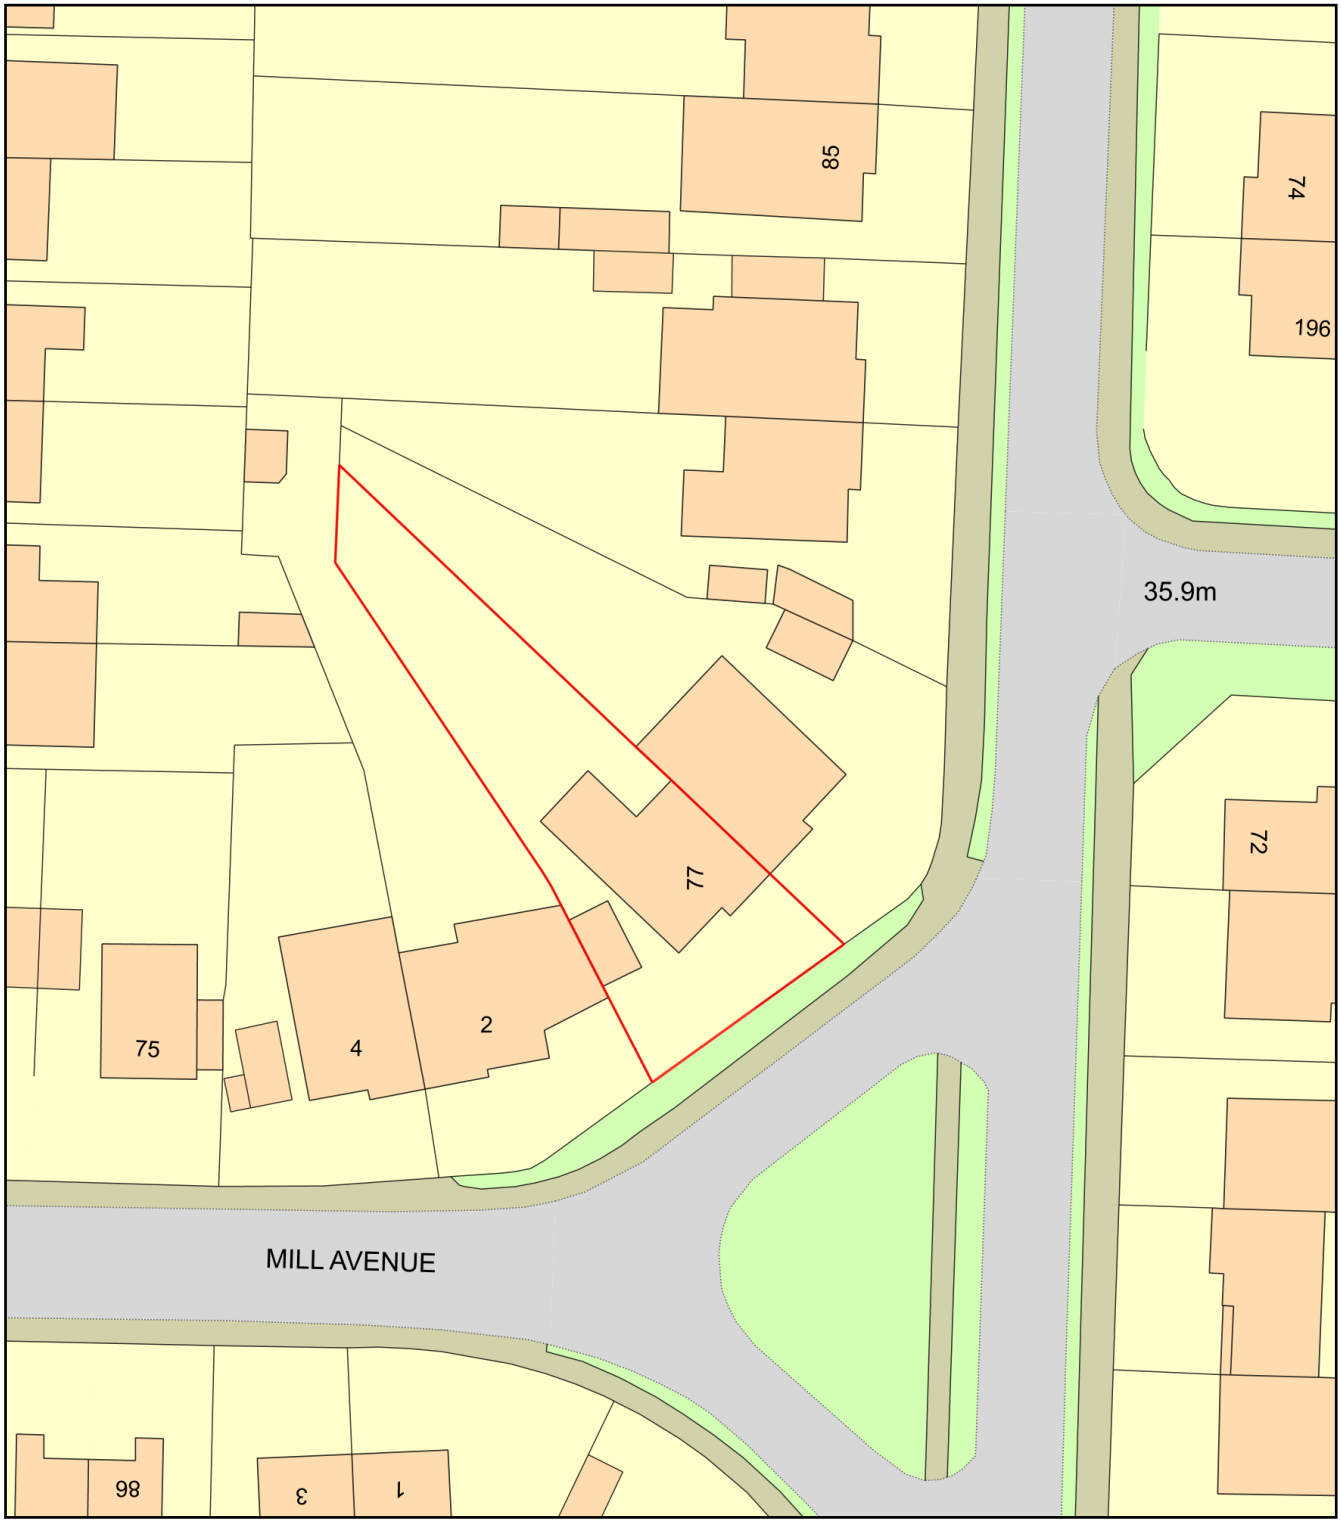

0 20
Metres

N

ReQuestaPlan

Plan Produced for: Mr Christopher Witham

Date Produced: 20 Jul 2026

Plan Reference Number: TQRQM26201122502902

Scale: 1:500 @ A4

© Crown copyright and database rights 2025 OS 100042766