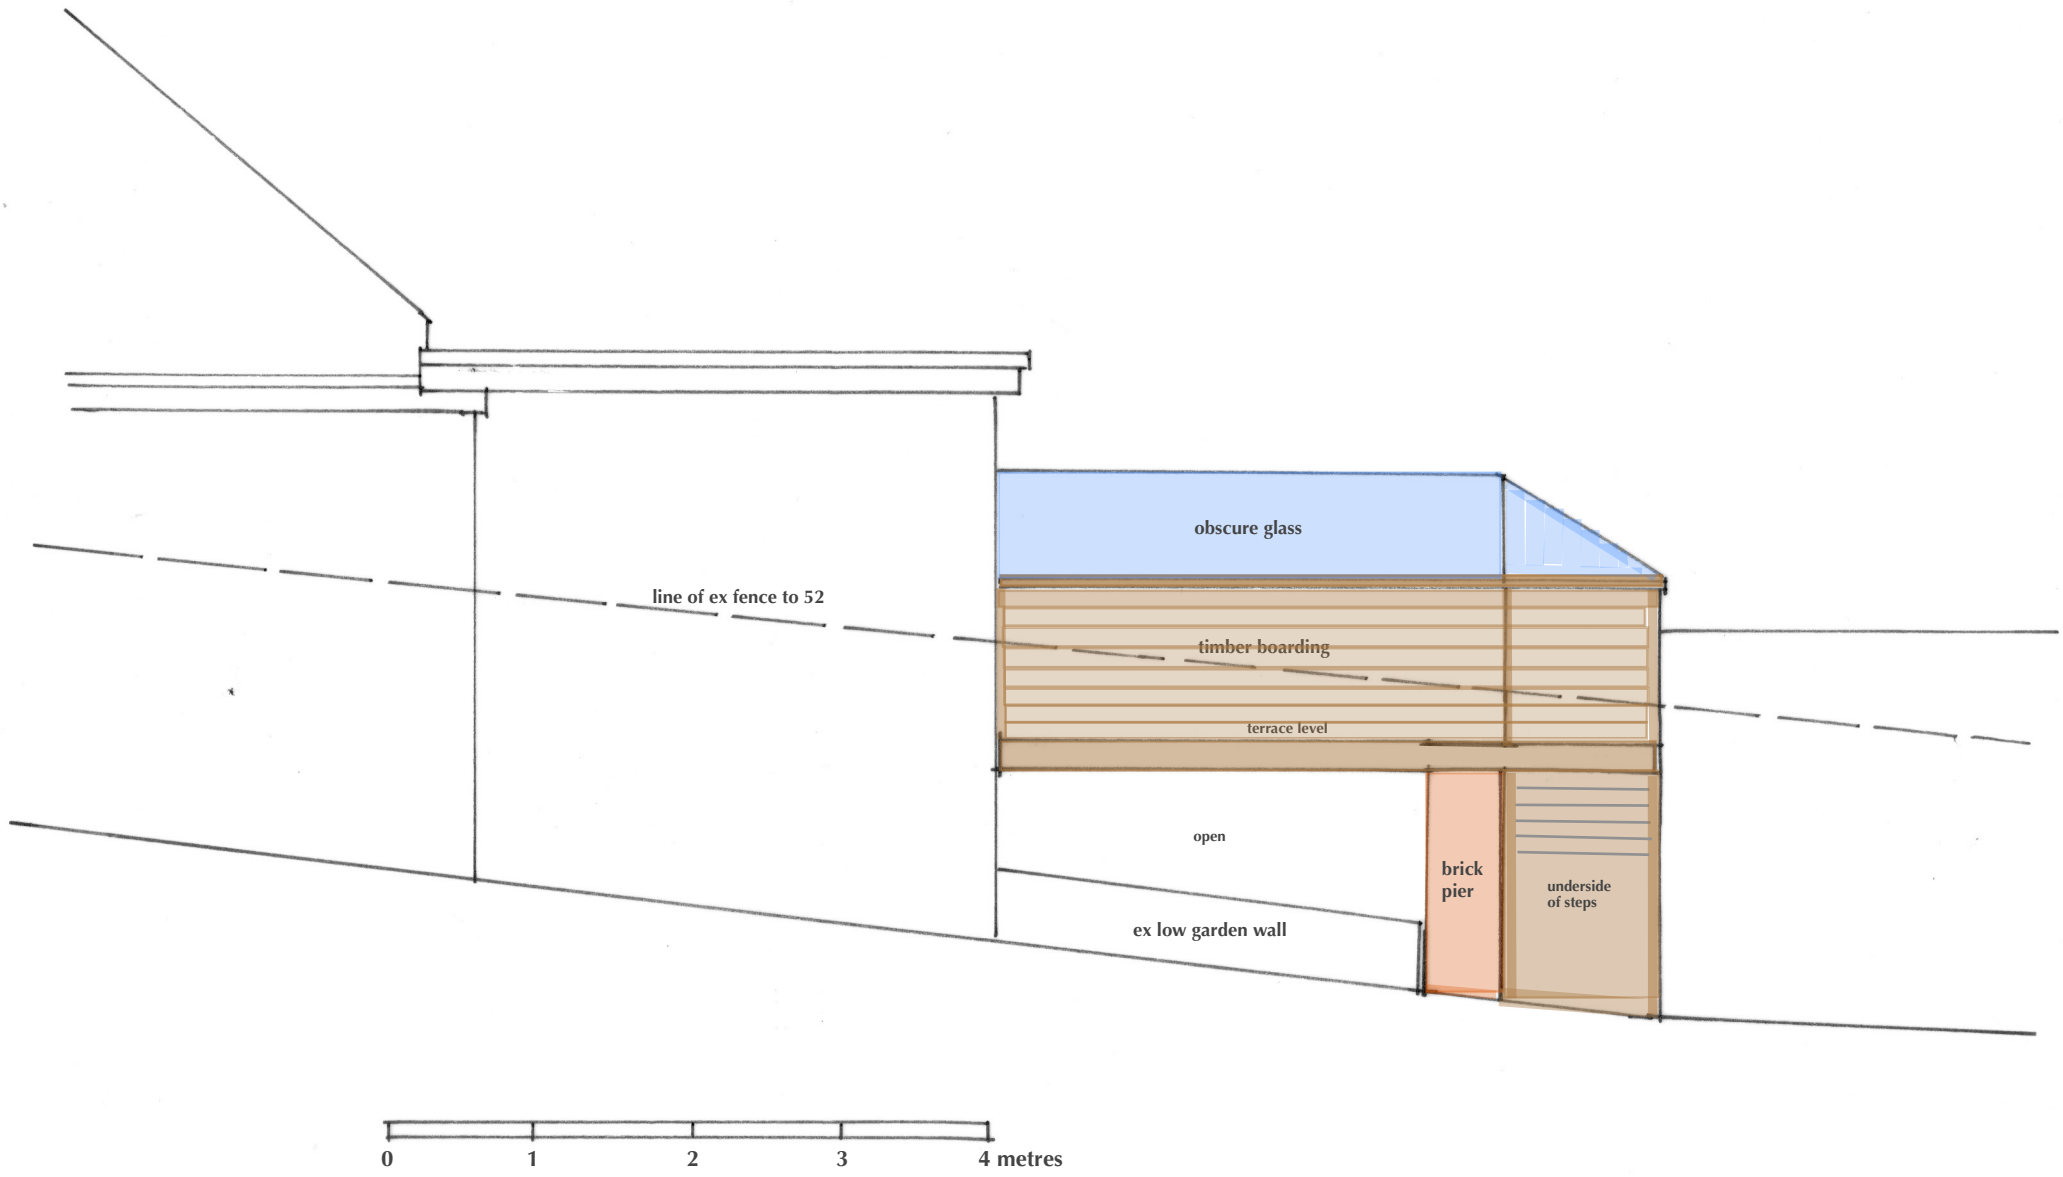


54 Hillview Road Offington Raised Terrace South Elevation_PROPOSED 1.50 at A4 0302_10