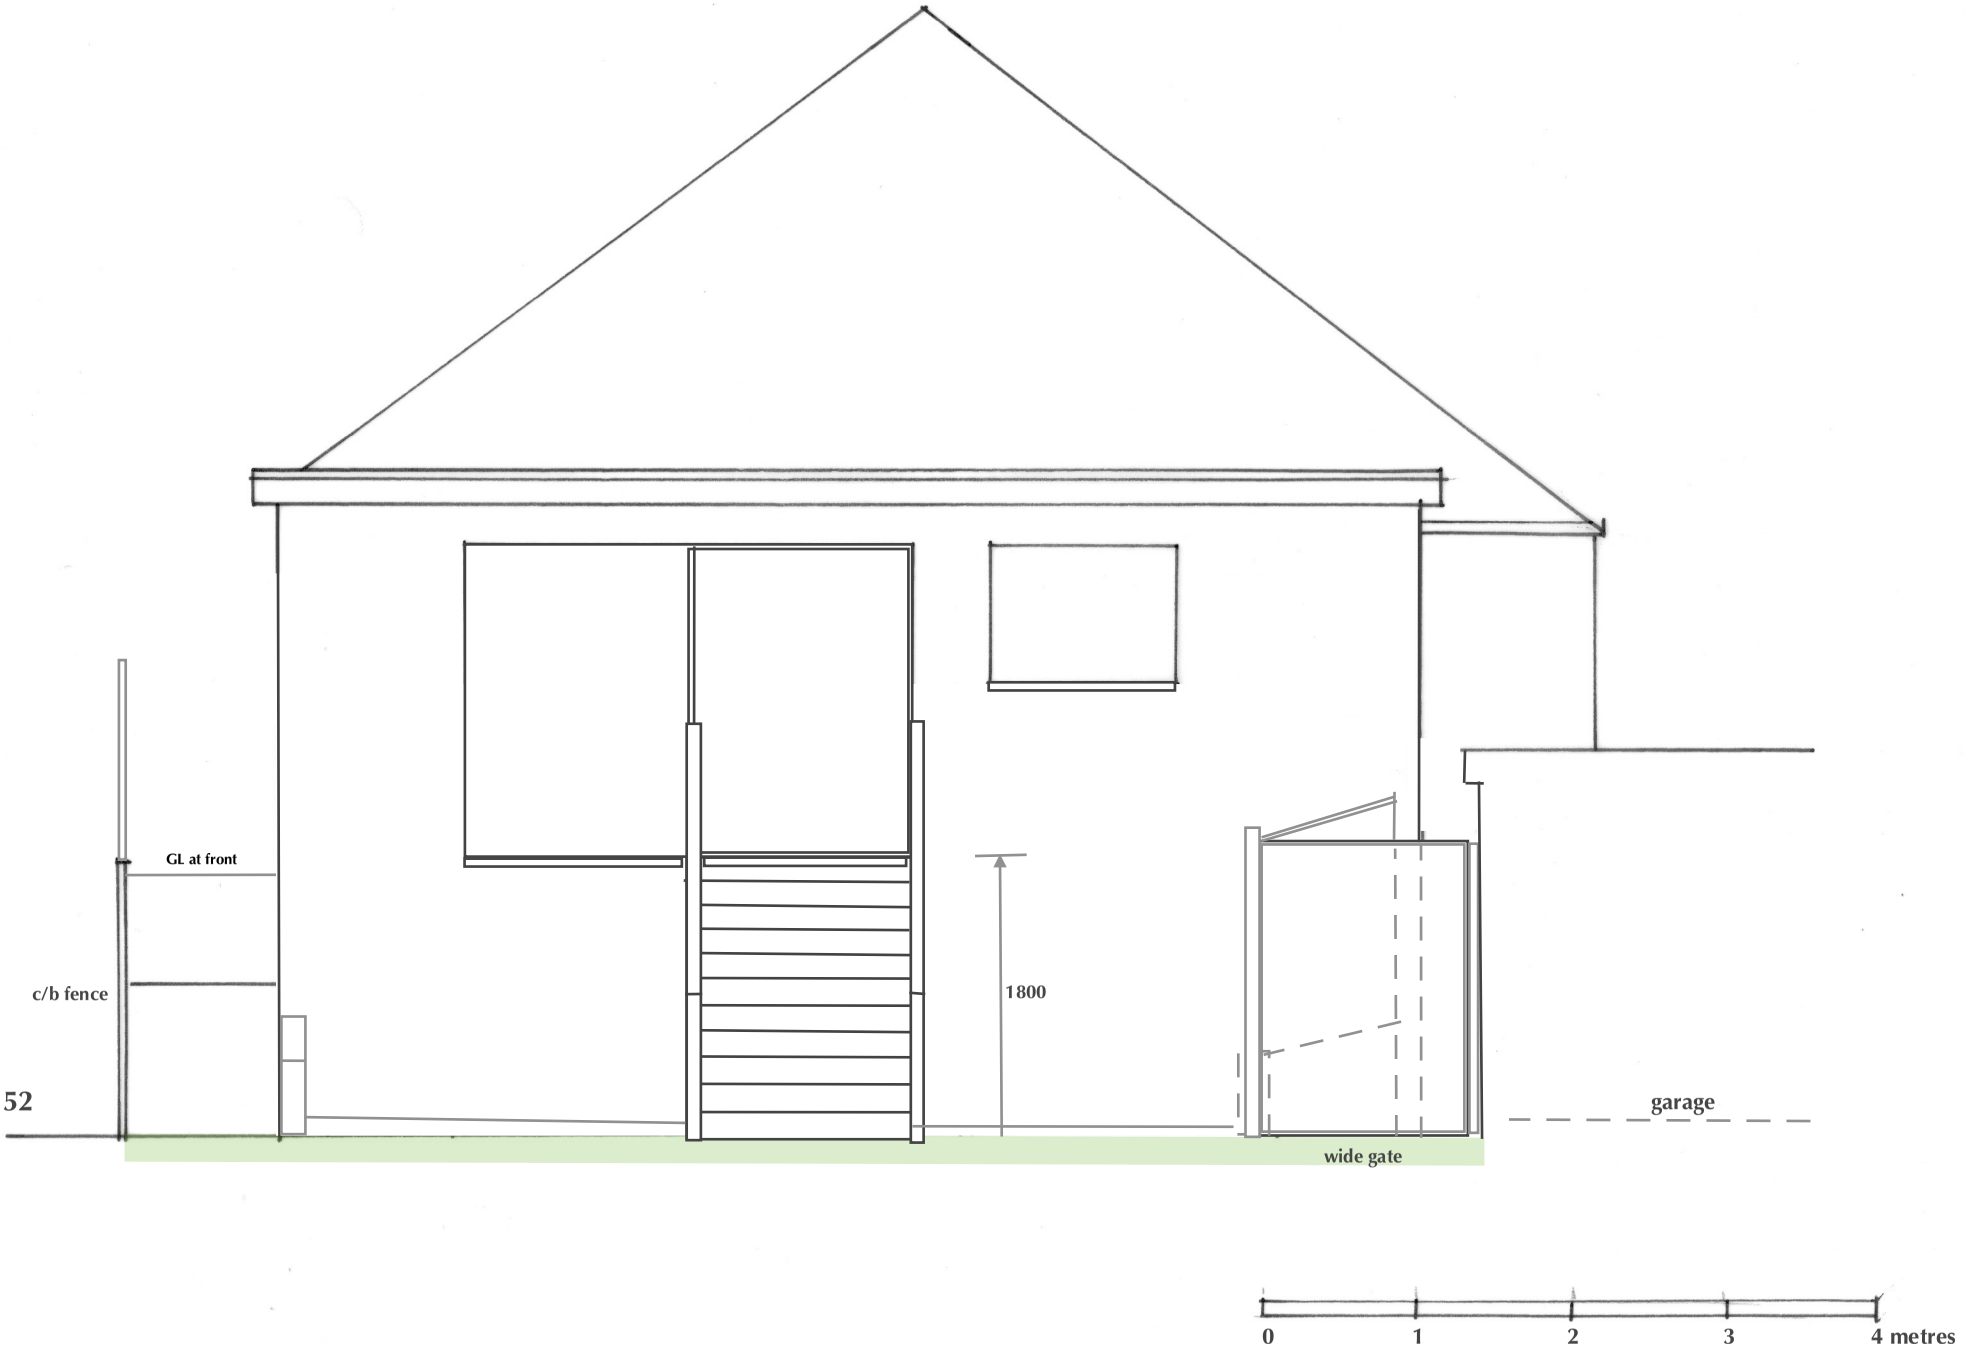


54 Hillview Road Offington Raised Terrace East Elevation from garden_EXISTING 1.50 at A4 0302_11