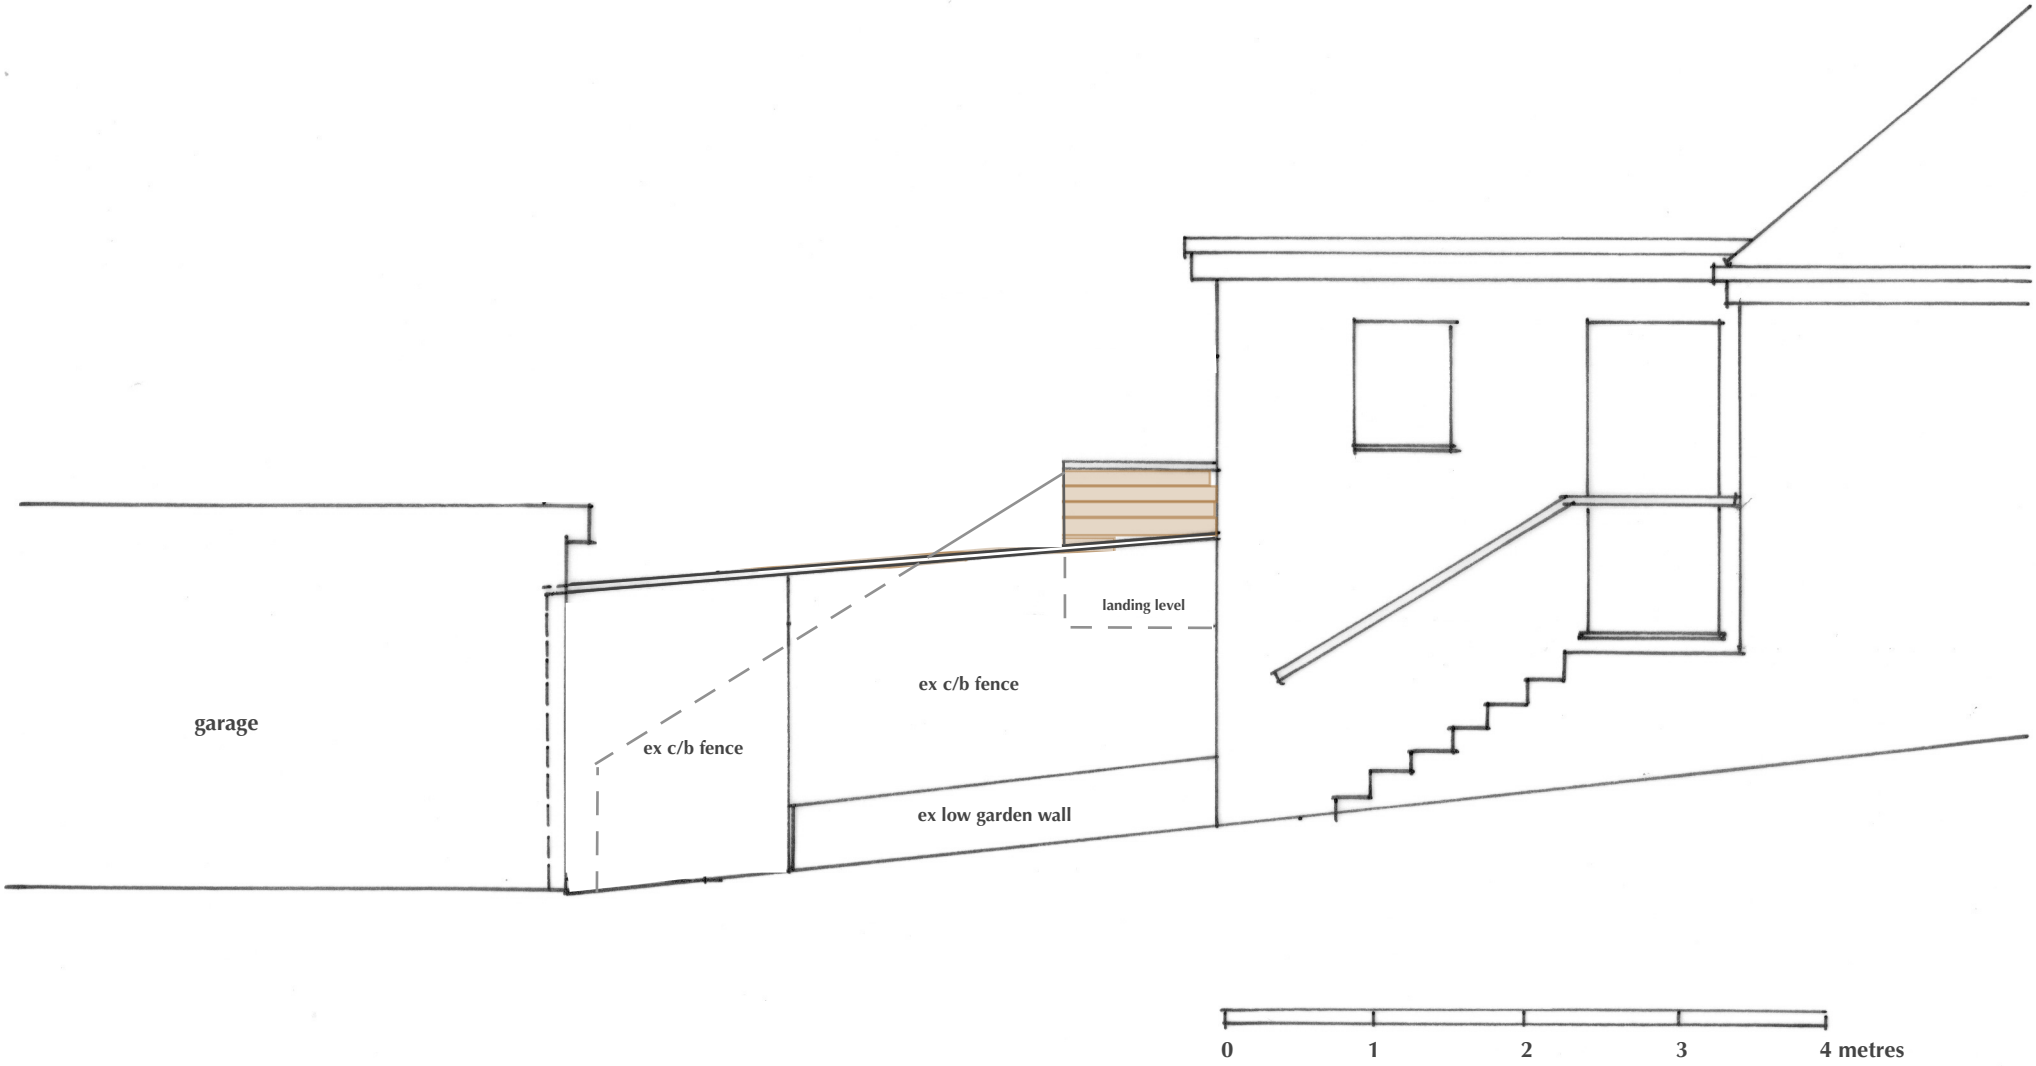


54 Hillview Road Offington Raised Terrace North Elevation_EXISTING 1.50 at A4 0302_12