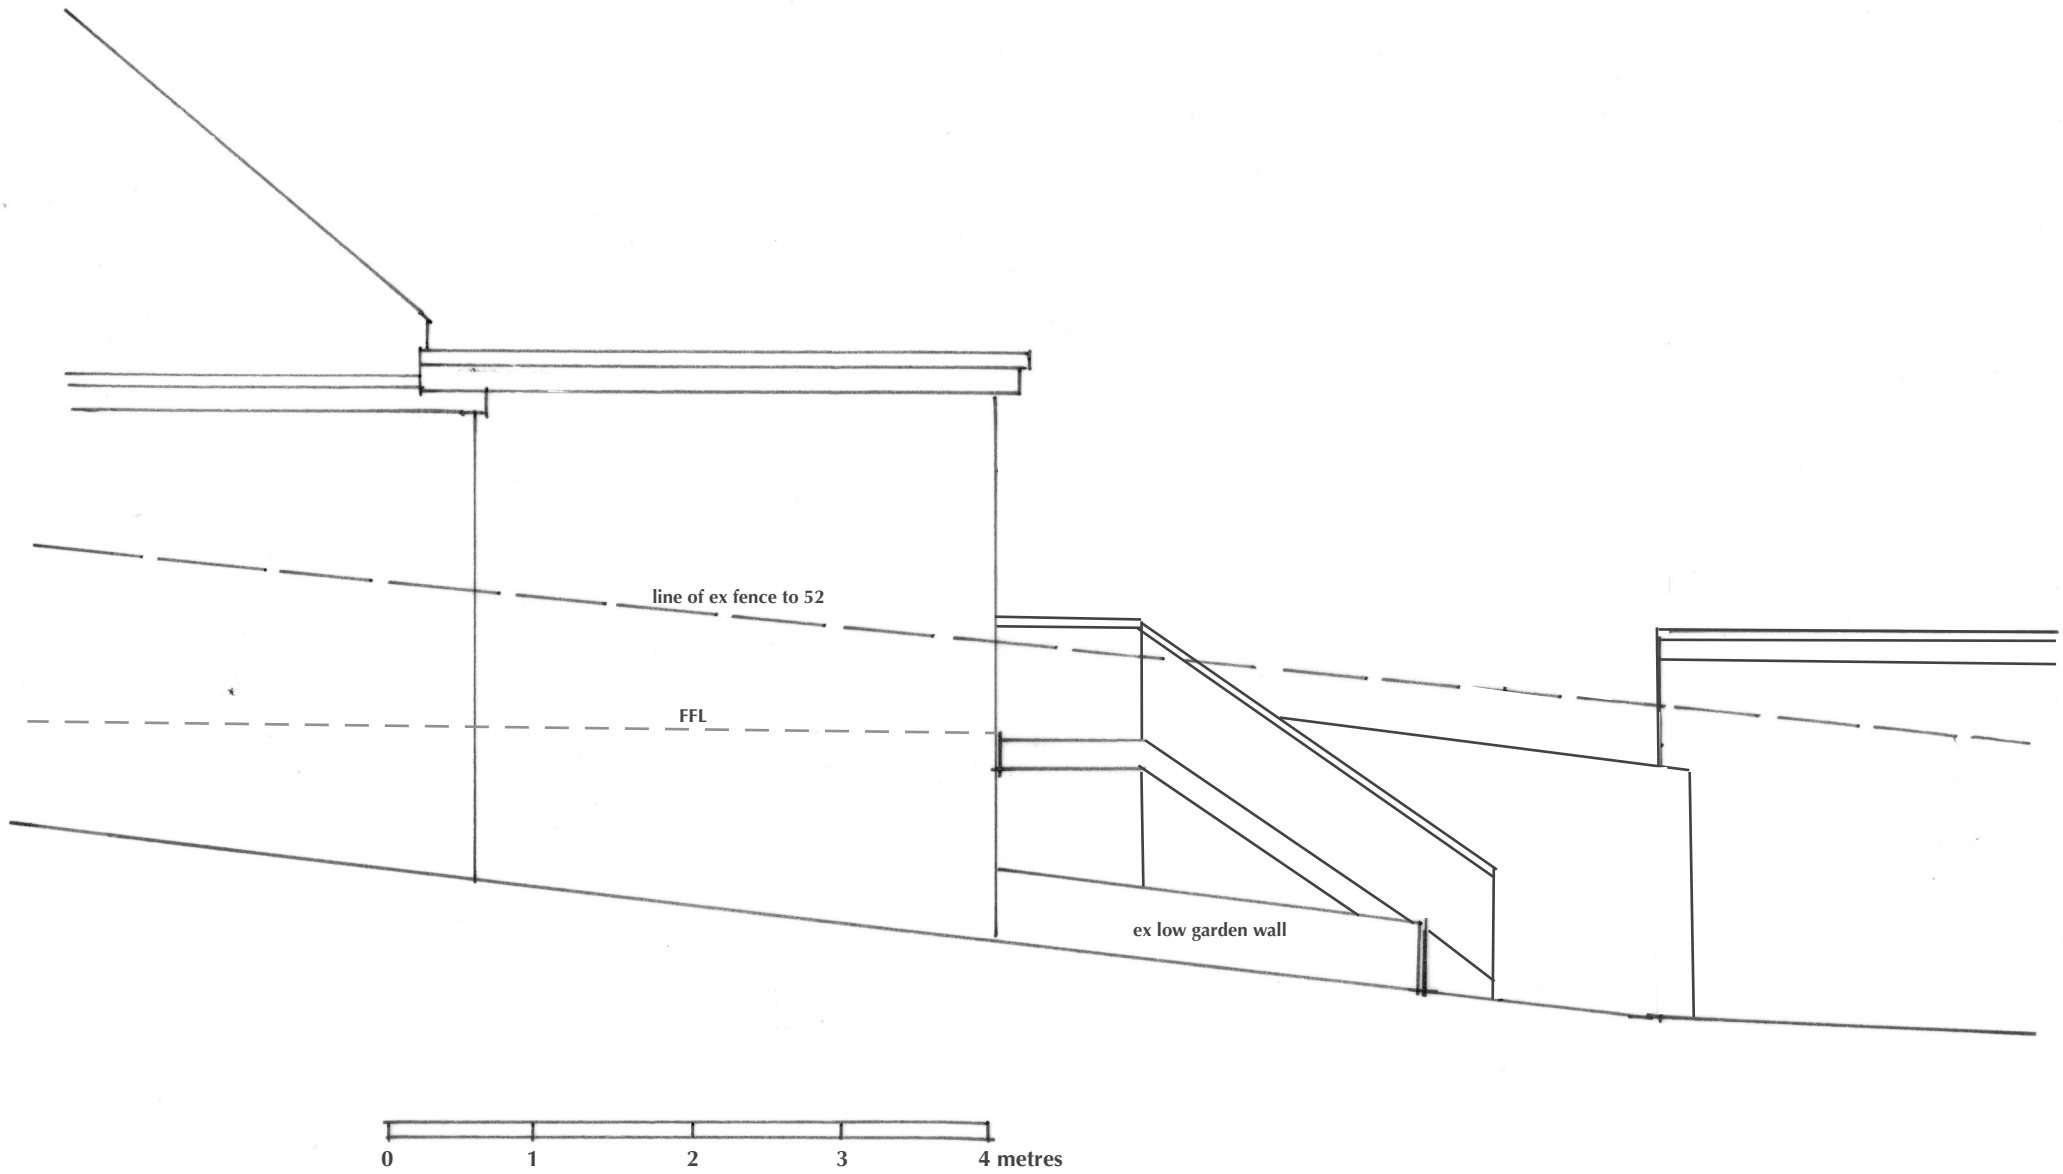


54 Hillview Road Offington Raised Terrace South Elevation_EXISTING 1.50 at A4 0302_13